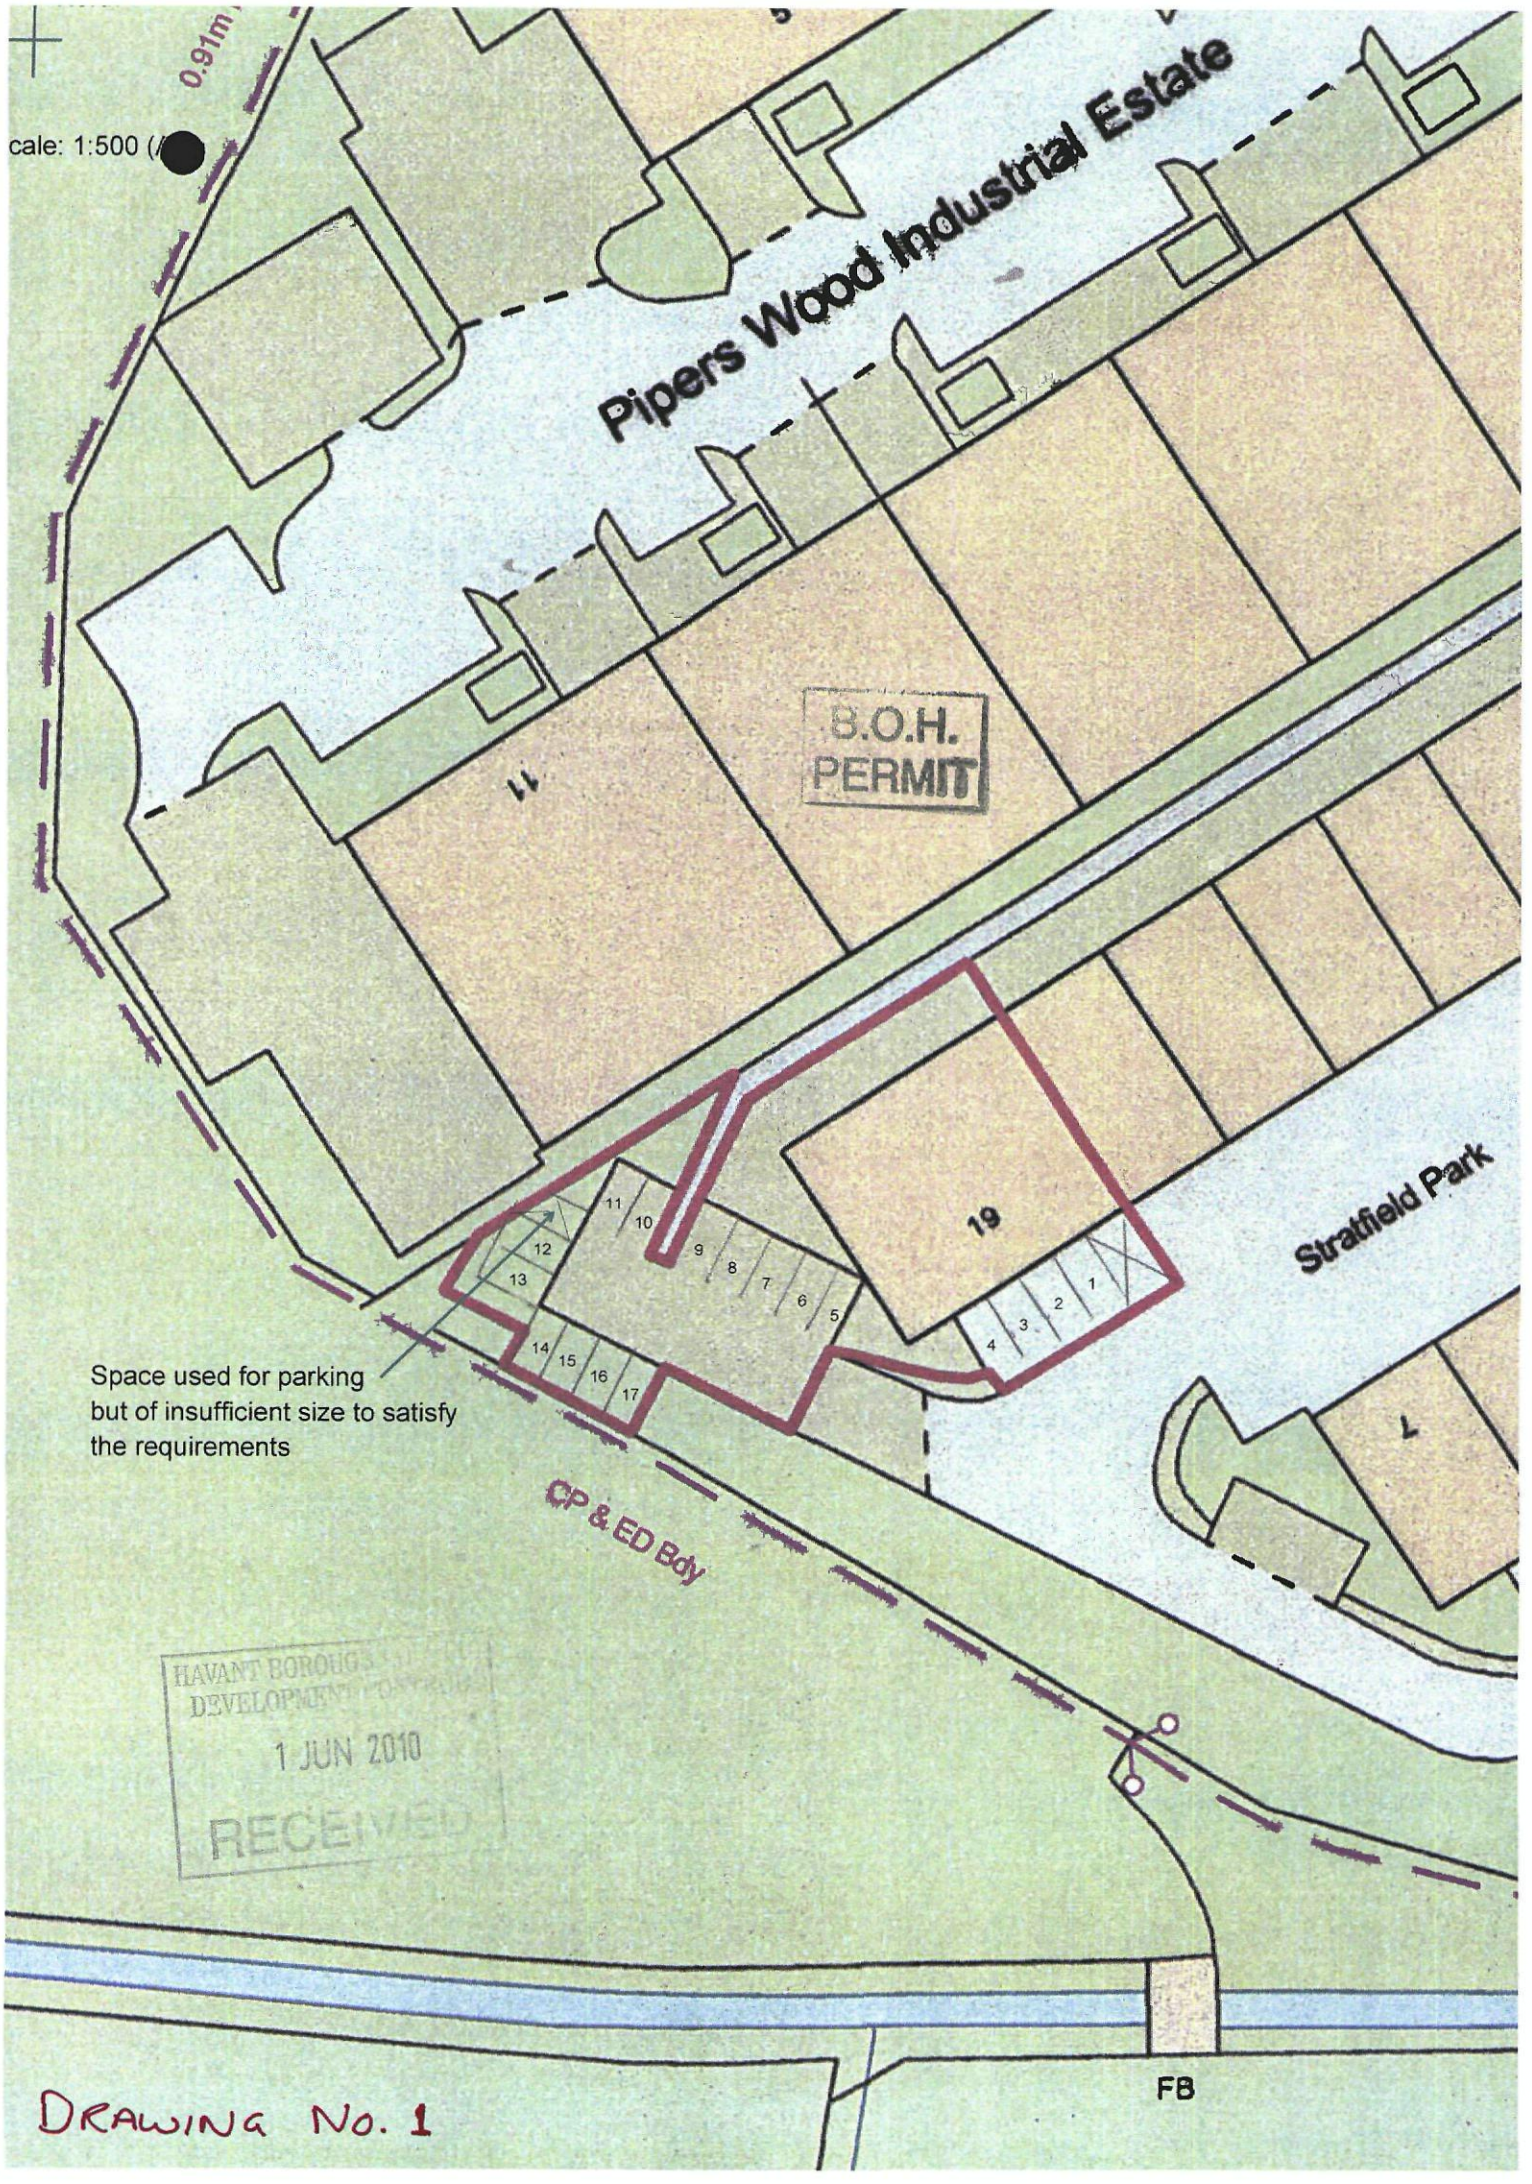

Pipers Wood Industrial Estate
B.O.H.
PERMIT
11
19
Stratfield Park
Space used for parking
but of insufficient size to satisfy
the requirements
CP & ED Bdy
HAVANT BOROUGH
DEVELOPMENT CONTROL
1 JUN 2010
RECEIVED
FB
DRAWING No. 1