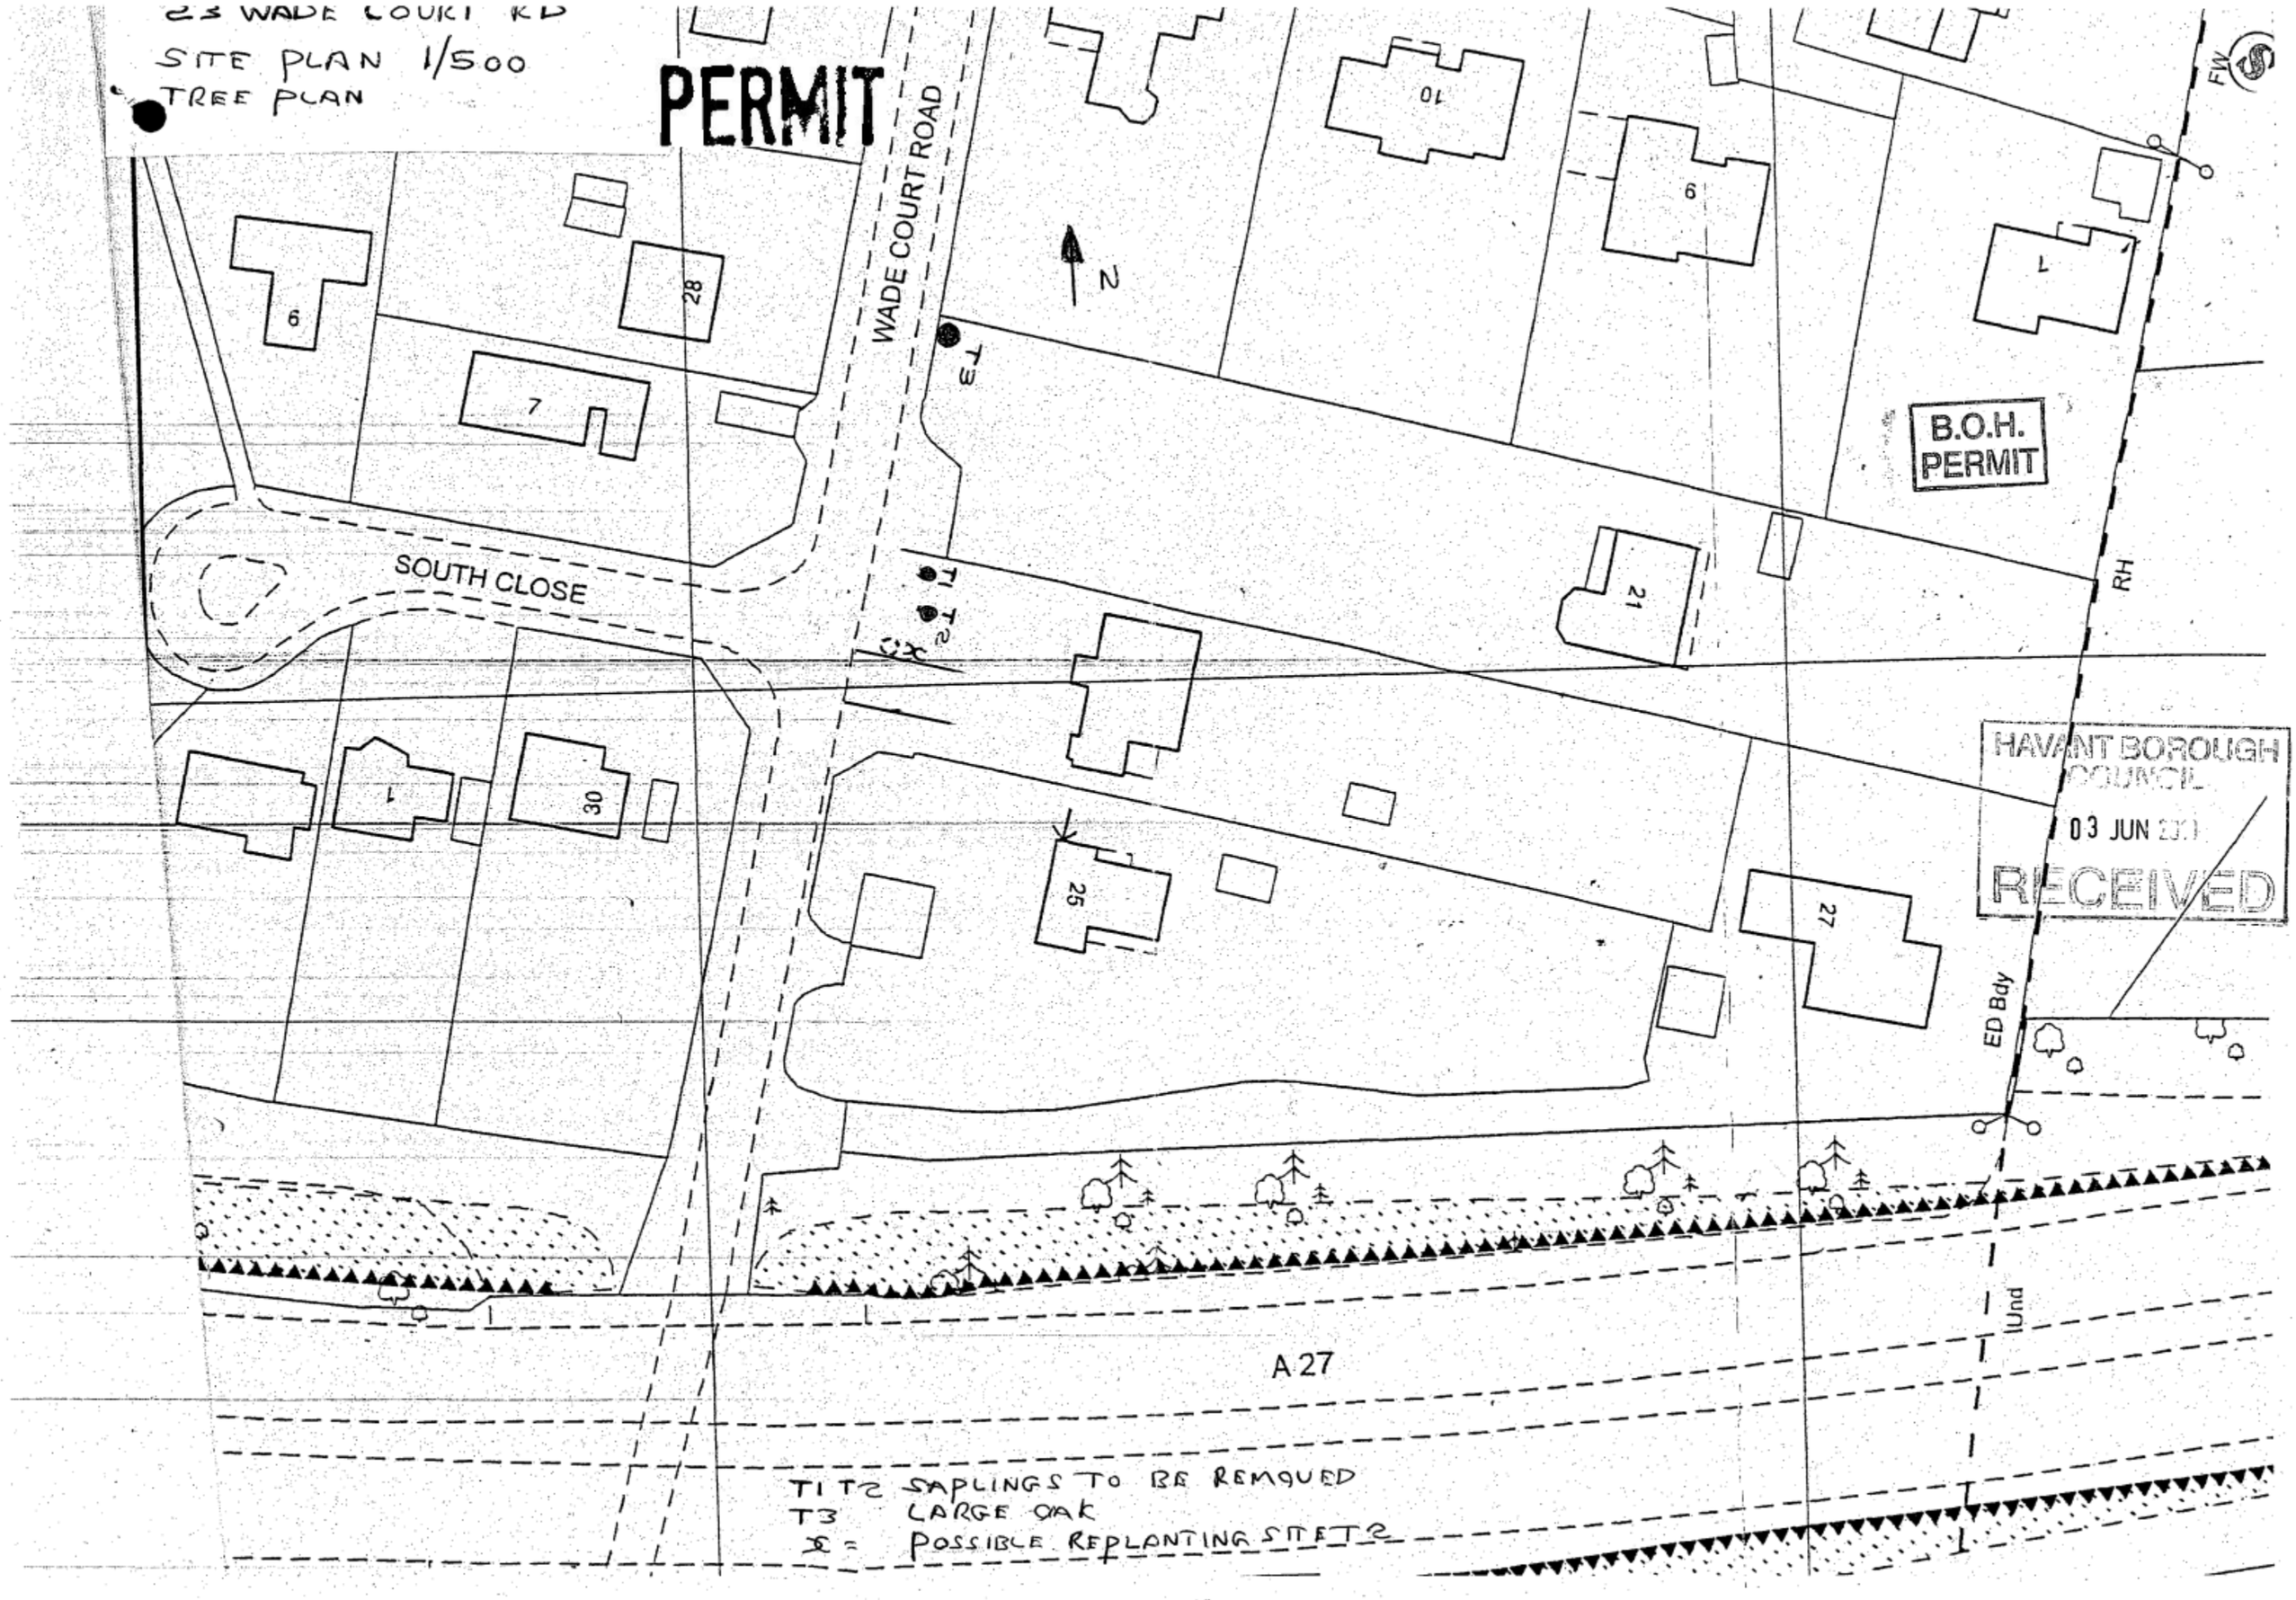
23 WADE COURT RD
SITE PLAN 1/500
TREE PLAN
PERMIT
WADE COURT ROAD
N
SOUTH CLOSE
B.O.H. PERMIT
HAVANT BOROUGH COUNCIL
03 JUN 2011
RECEIVED
ED Bdy
RH
FW
A 27
T1 T2 SAPLINGS TO BE REMOVED
T3 LARGE OAK
X = POSSIBLE REPLANTING SITE T2