PERMIT

PROPOSED

planning only

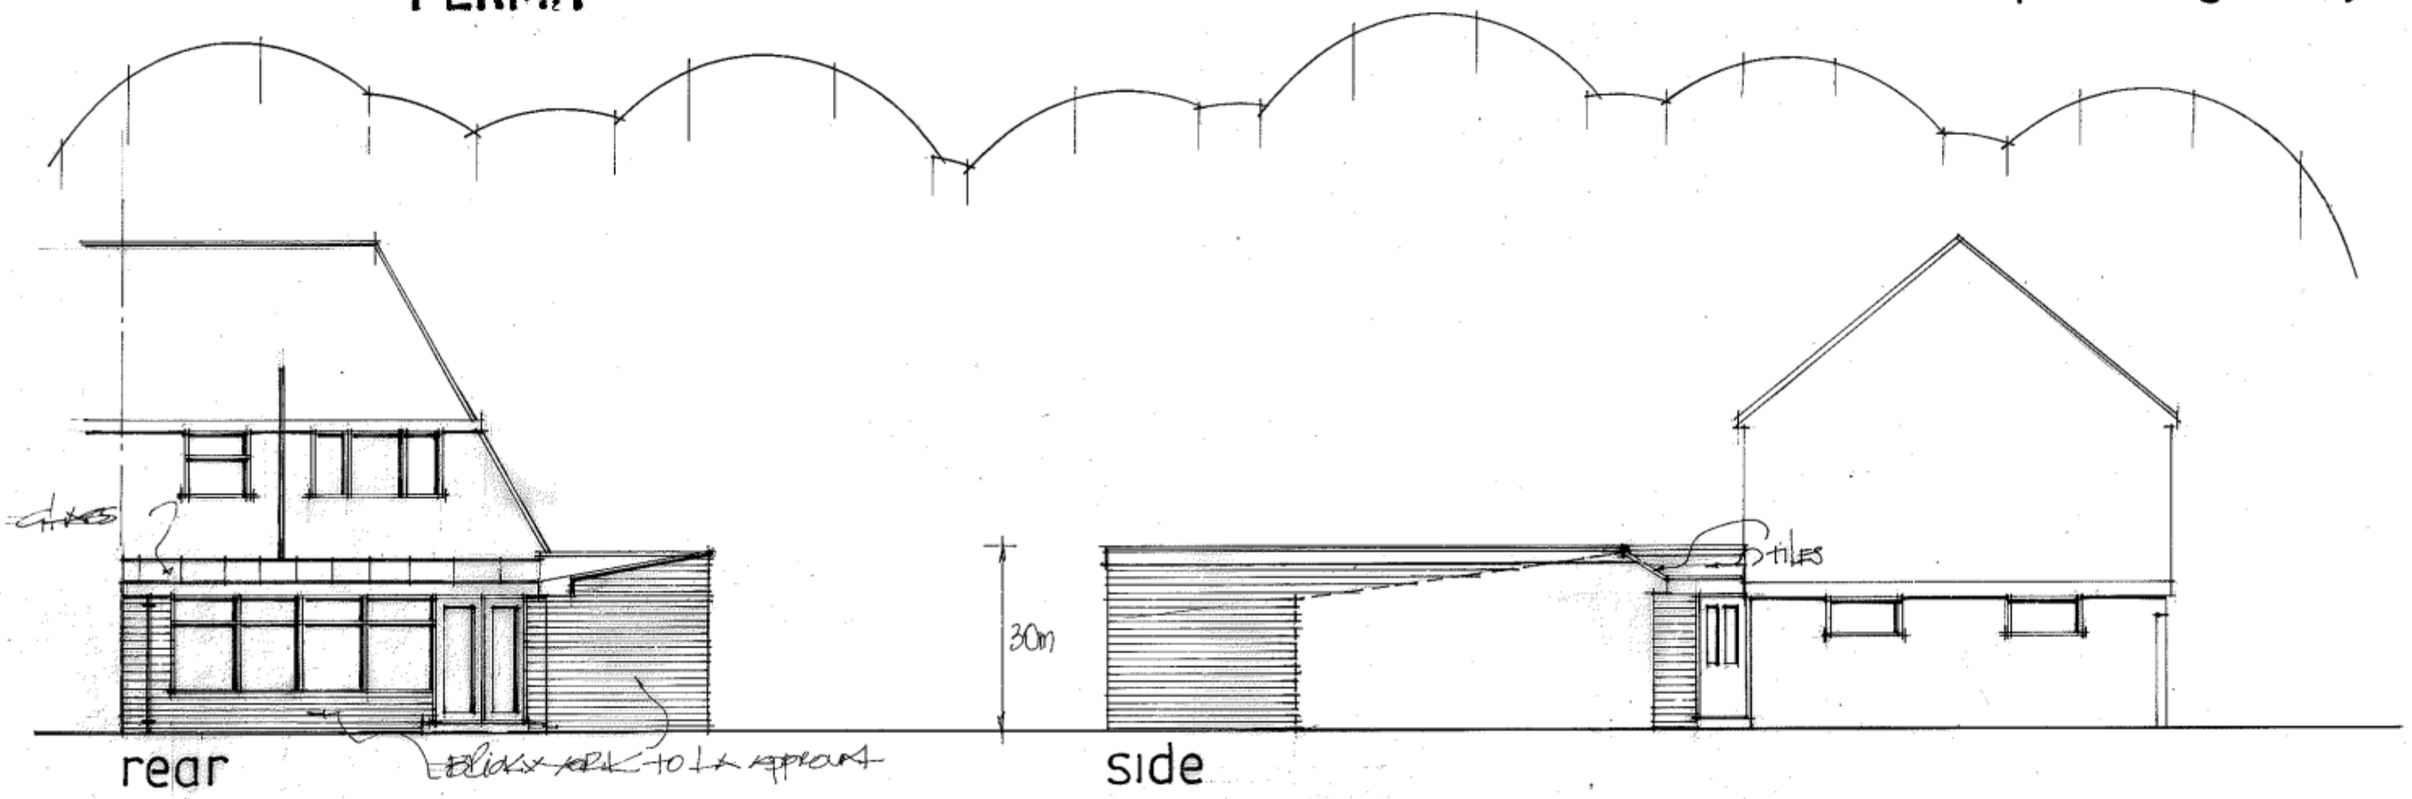

rear

side

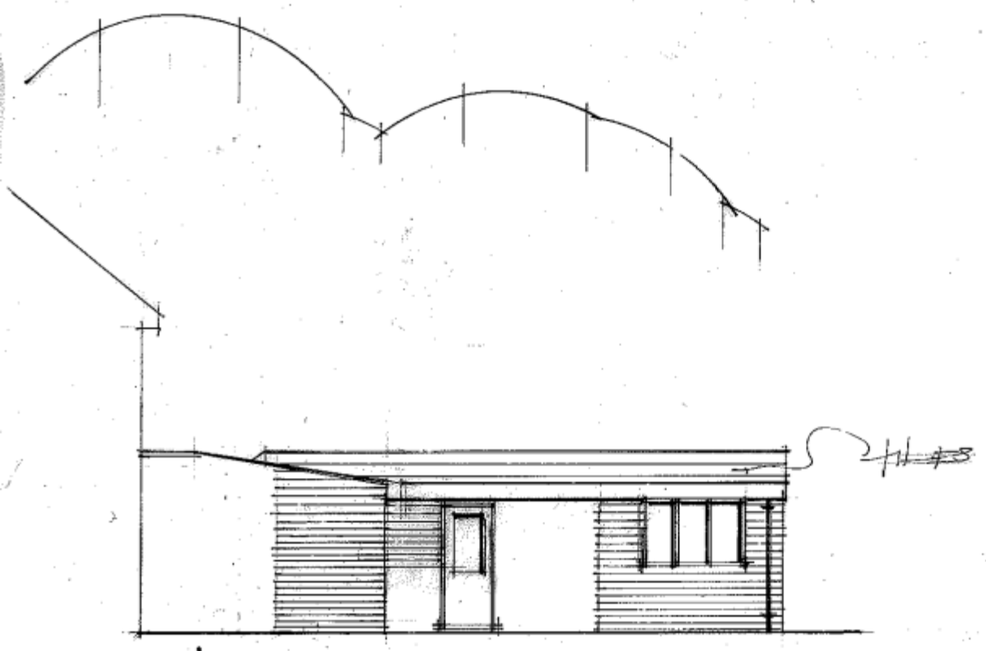

side

date oct 2010

scale 1:100

PROPOSED CONSERVATORY AND GARAGE ALTERATIONS
39, PARK LANE, COWPLAIN, HANTS.
FOR MR&MRS T. COOPER.

PETER J. WALKER MRICS
CHARTERED SURVEYOR
182 SEAFRONT, HAYLING ISLAND, HANTS
PO11 9 AN

TEL: 02392 467571