


Existing West Elevation




Existing South Elevation




Existing North Elevation

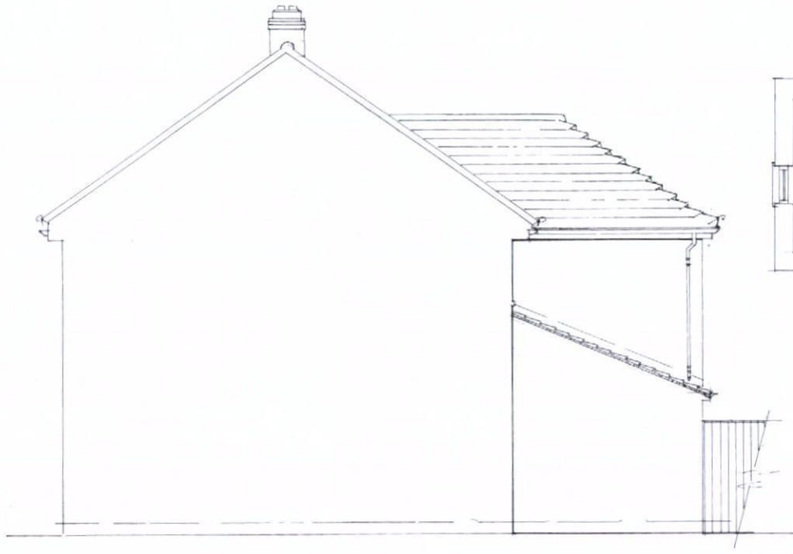

Proposed East Elevation

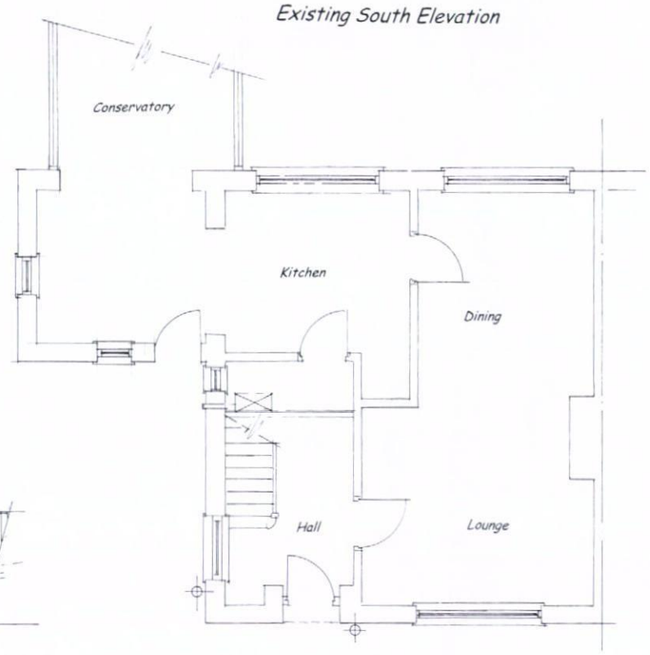

Existing Ground Floor Plan

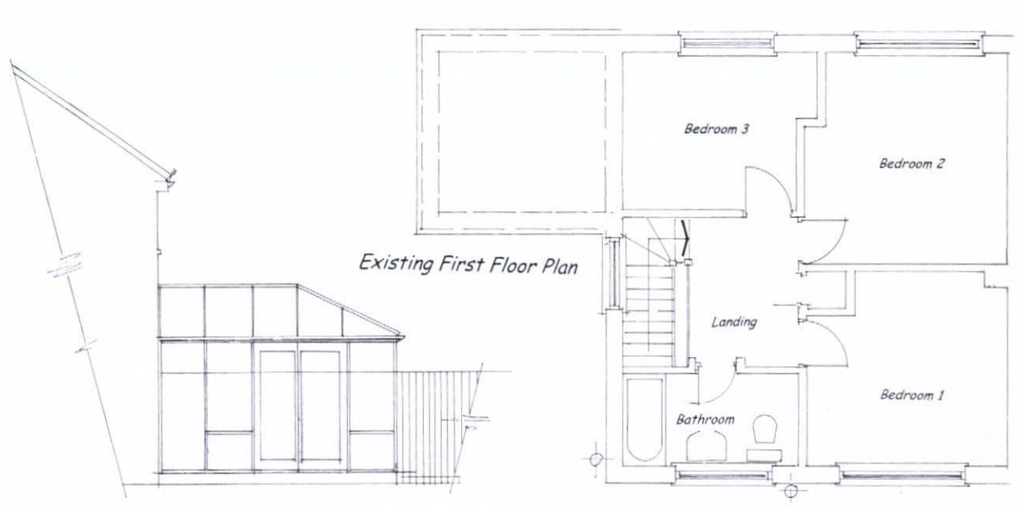

Existing First Floor Plan

Existing East Elevation

EXISTING ARRANGEMENT

PLANNING APPLICATION DRAWING

Proposed Two Storey Side
and Single Storey
Rear Extension

3, Plant Farm Cottages,
Waterlooville, Hants.

Mr and Mrs Pat Feeney — Drg No PLA/ 03

Scale: 1:50 (A1) 1:100 (A3) — March, 2011

HAVANT BOROUGH COUNCIL
30 MAR 2011
RECEIVED

Anthony Leggett Associates
Architectural Services - Surveyors

82 Battenburg Avenue, Portsmouth, PO2 0SW

tel: 02392- 693951 Mobile : 0790-3322859
leggett.anthony @hotmail.com
The CHARTERED INSTITUTE of BUILDING