Copyright of ADP Architects Ltd

A3 @ 1:100

0 1 2 3 4 5 6 7 8 9 10m

LINEAR SCALE 1:100

PERMIT

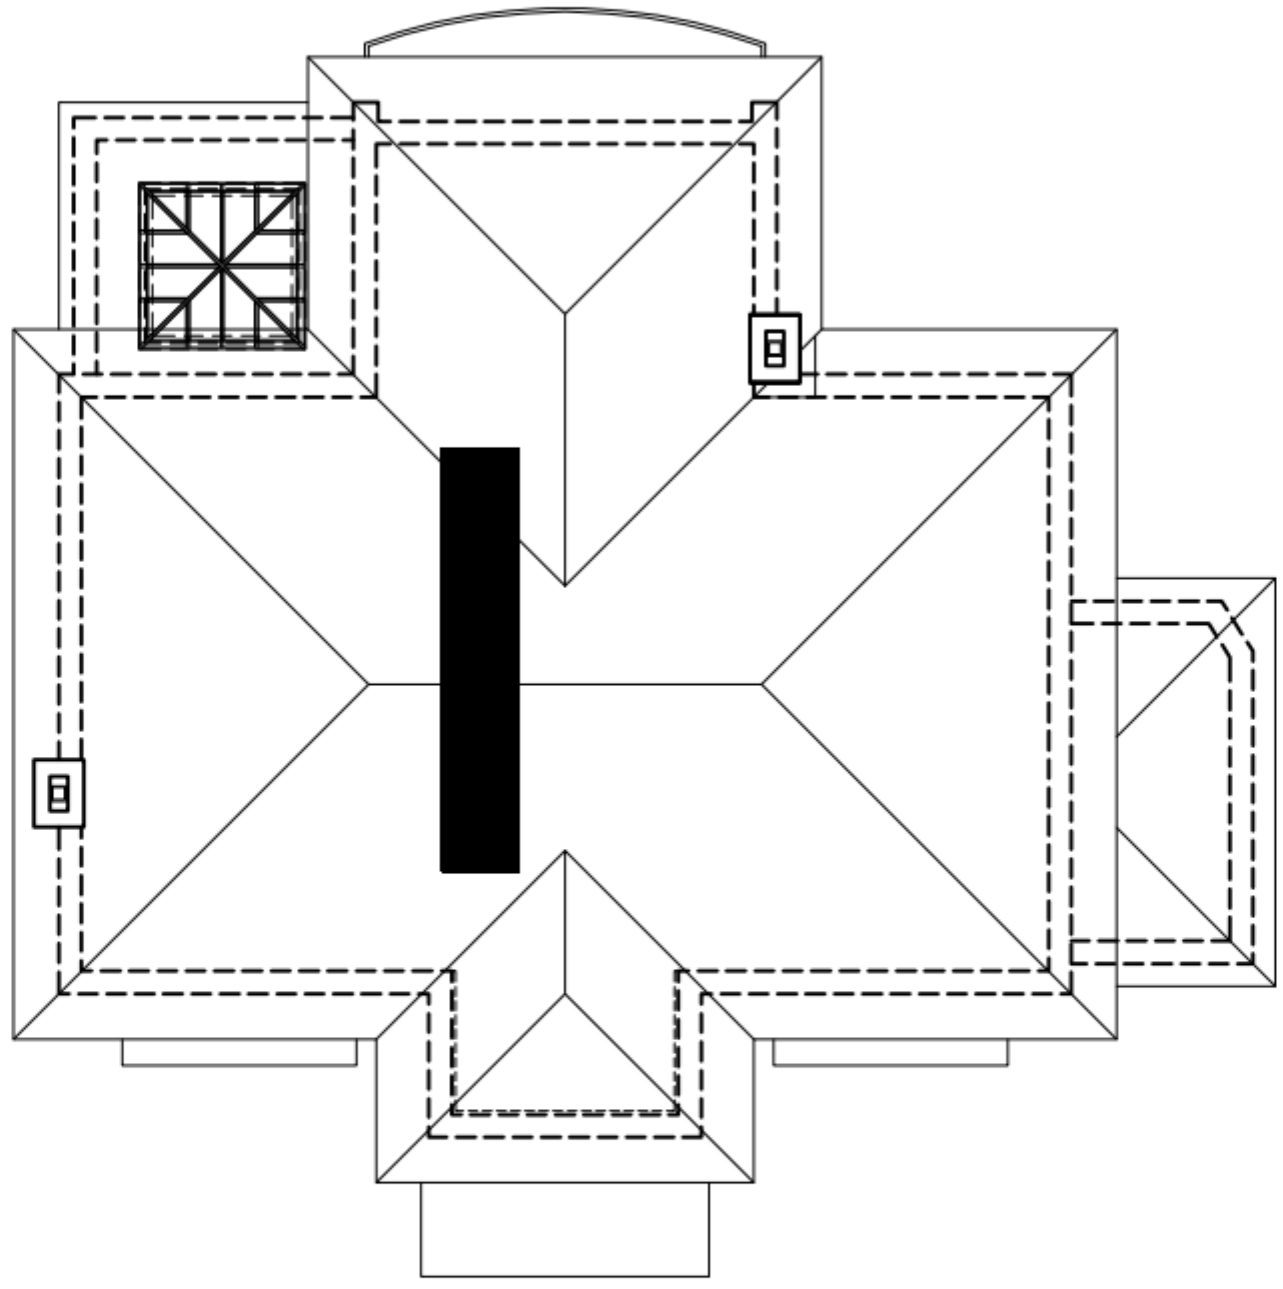

Roof Plan 1:100

B 21.12.10 Planning amends (porch, chimney, etc)

A 23.12.09 Reduced design

ADP ARCHITECTS LTD

Address: Richmond Court, 94 Botley Road, Park Gate, Southampton, Hampshire SO31 1BA

Telephone/Fax Number: 0845 365 1475

Email Address: mail@adp-ltd.co.uk

Project Name/Address:

Replacement Dwelling
46 Langstone Road
Havant
PO9 1RF

Client Name:

Mr & Mrs Snowdon-Darling

Drawing Title:

Roof Plan

Job Number:	Drawing No:	Revision:
1472	04	A B
Drawing Scale:	Date:	Drawn: / Checked:
1:100 (A3)	Sep 09	PJL /