



PERMIT

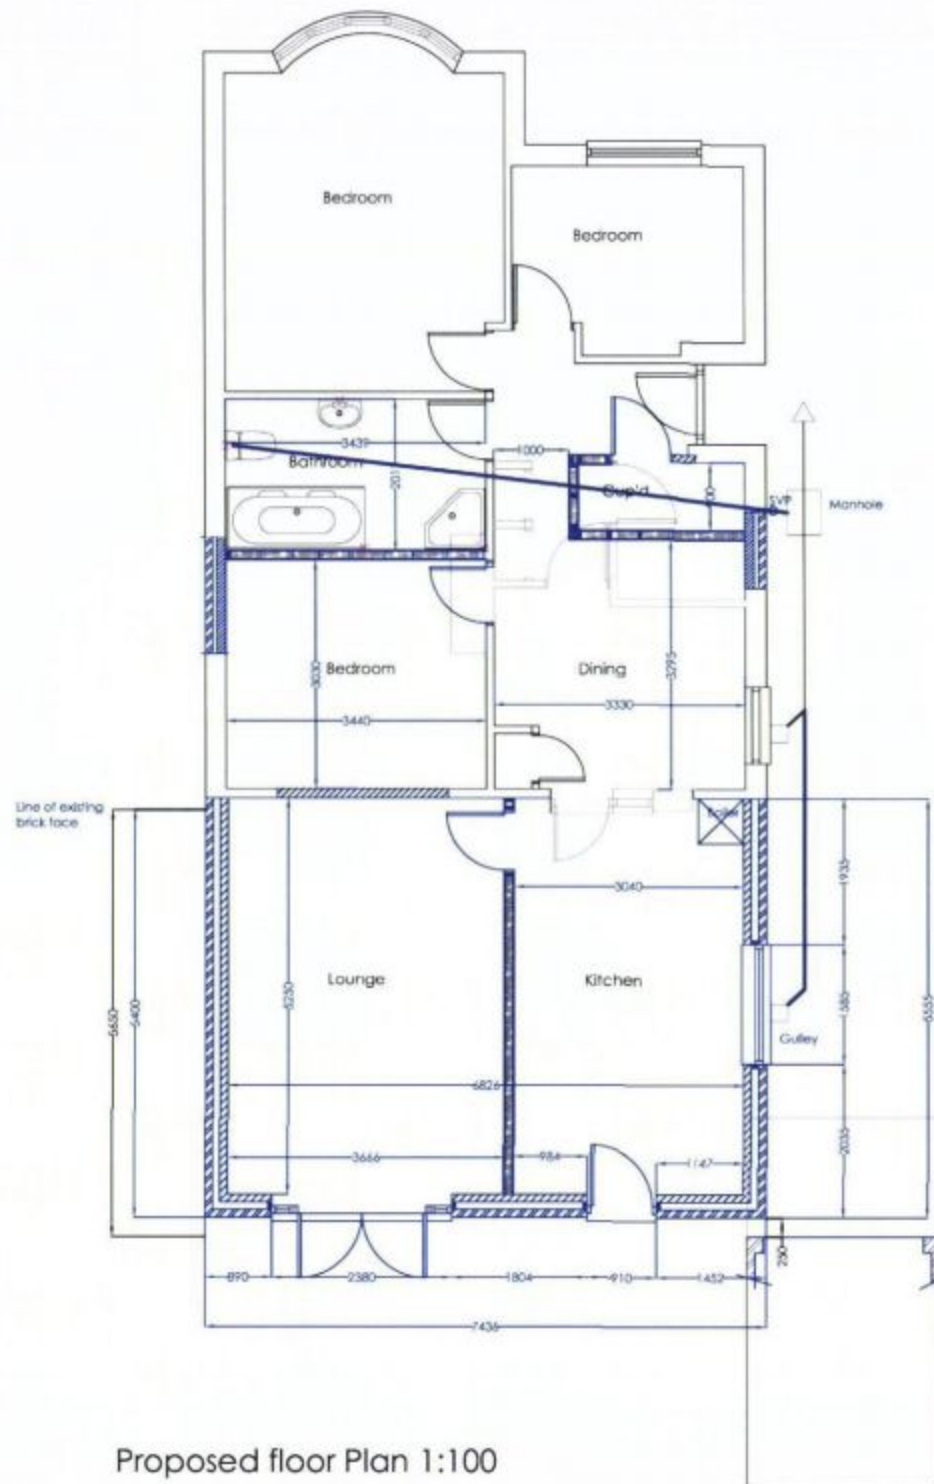

Proposed floor Plan 1:100




Proposed Rear Elevation 1:100

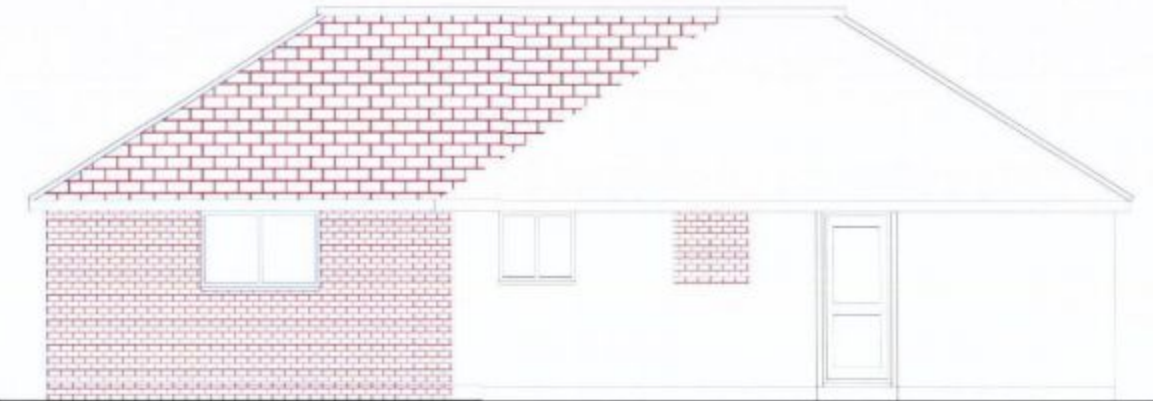

Proposed Side Elevation 1:100

Proposed Front Elevation 1:100

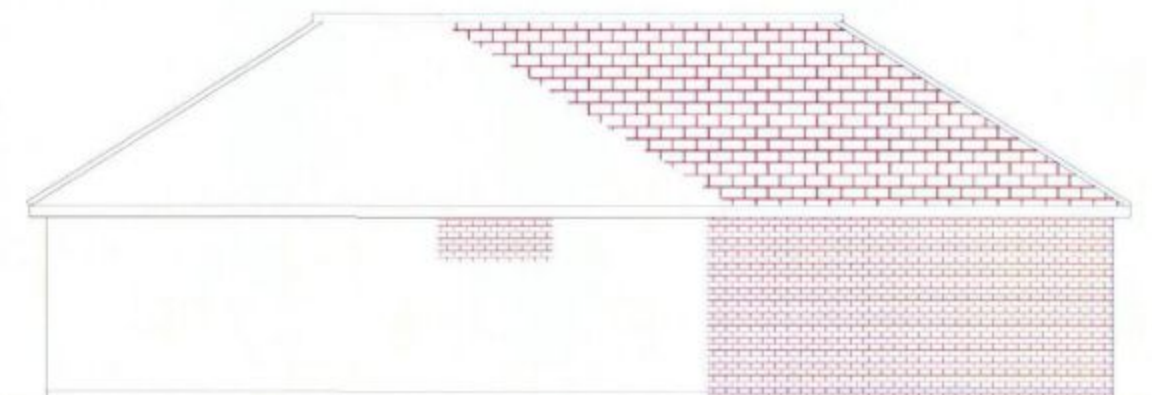

Proposed Side Elevation 1:100



Proposed Rear extension
Mr and Mrs Baker
74 Privett Road
Purbrook
Hants

Drawing	Proposed plan and elevations
Date	April 2011
Scale	1:100 and 1:500