

PERMIT

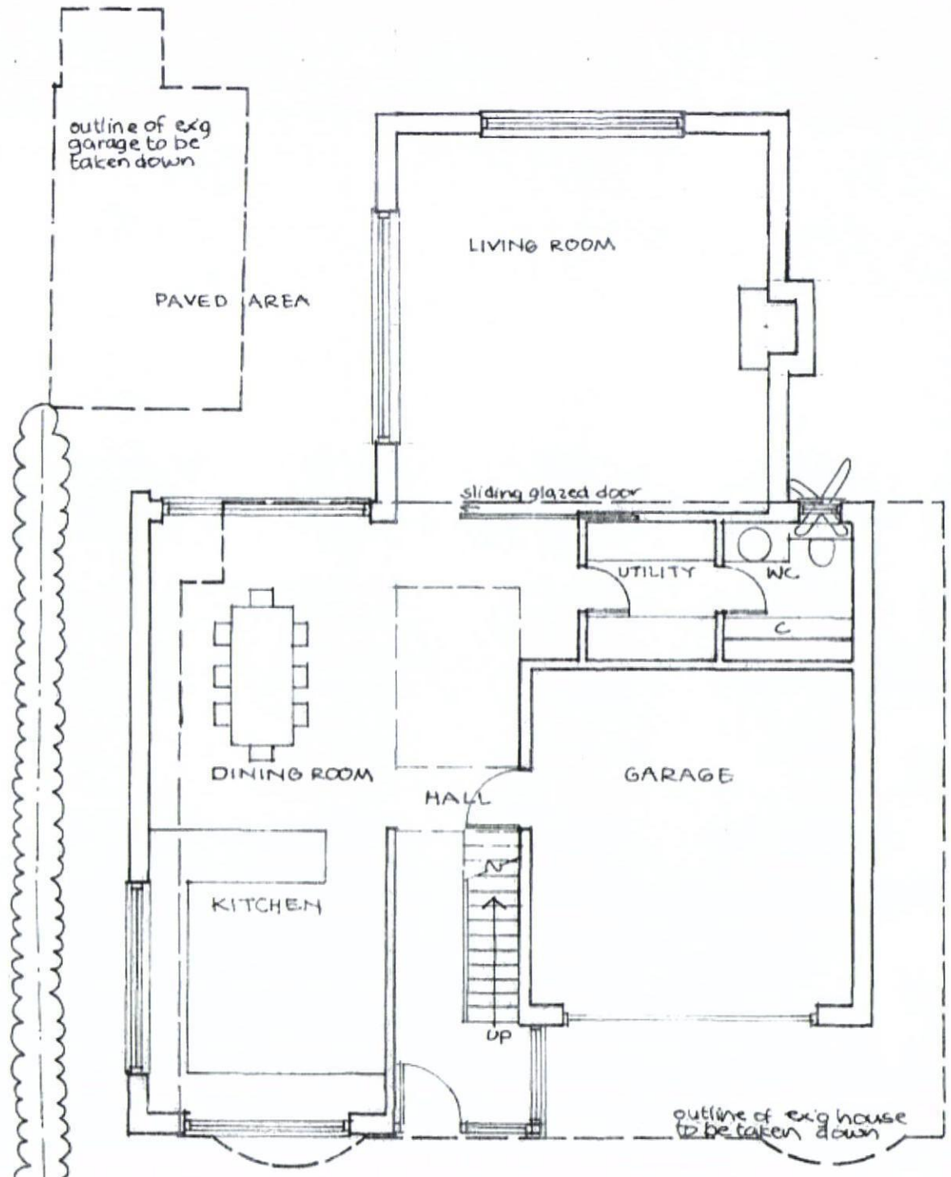

GROUND FLOOR PLAN

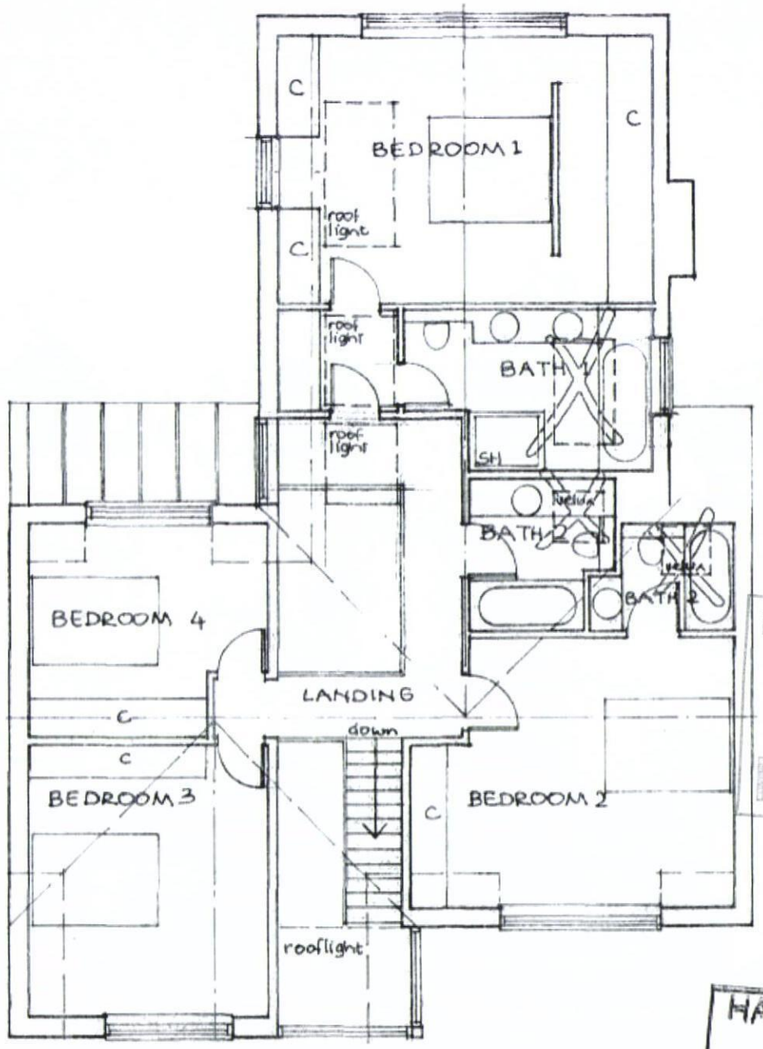

FIRST FLOOR PLAN

B.O.H. PERMIT

HAVANT BOROUGH COUNCIL
03 JUN 2011
RECEIVED

HAVANT BOROUGH COUNCIL
- 3 AUG 2010
RECEIVED

DRAWING
Floor Plans

NUMBER 200616.06
REVISION B C
SCALE 1:100
DATE November 2006


REVISIONS A: Dec 06: Windows and rooflights altered
B: June 07: Floor plan reduced and altered
C: Aug 07: Bathroom 1 rooflight added

PROJECT
Proposed New House 7 Idsworth Road Cowplain
for Mr Nigel Borrow


Joanna Jefferson
Architects

222 Oving Road, Chichester
West Sussex
PO19 4EJ
Telephone 01243 532398
Fax 01243 531550

PERMIT

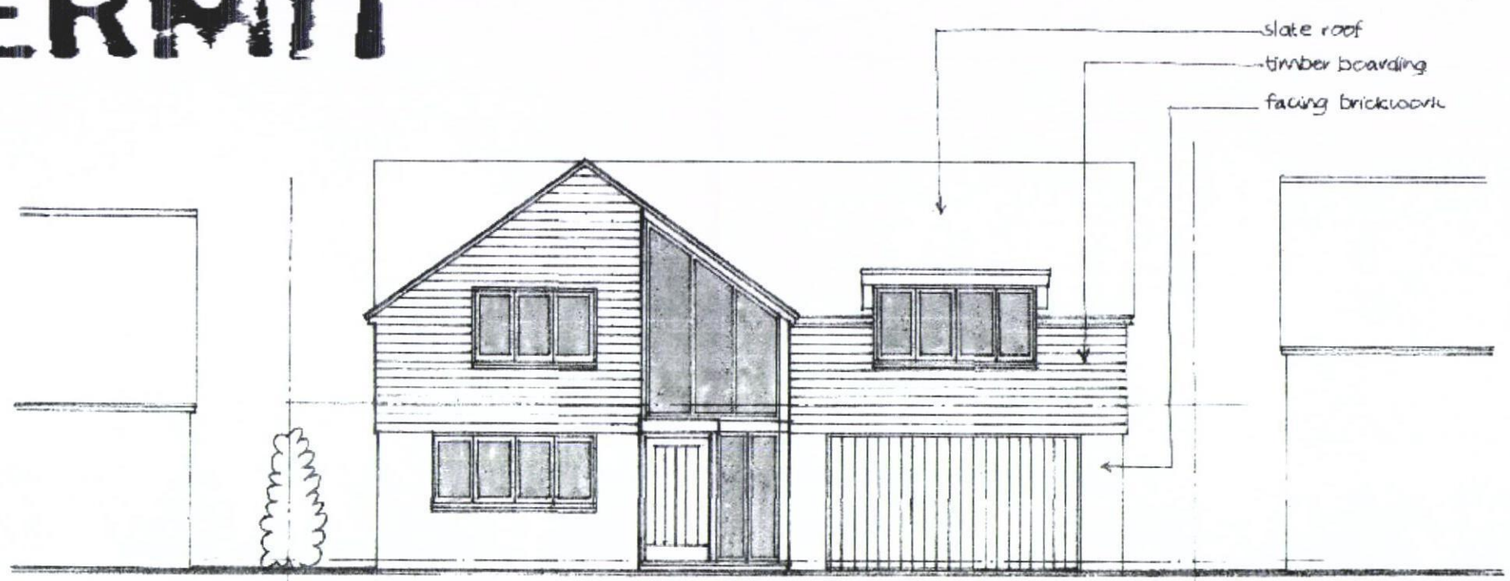

SOUTH EAST ELEVATION (FRONT)

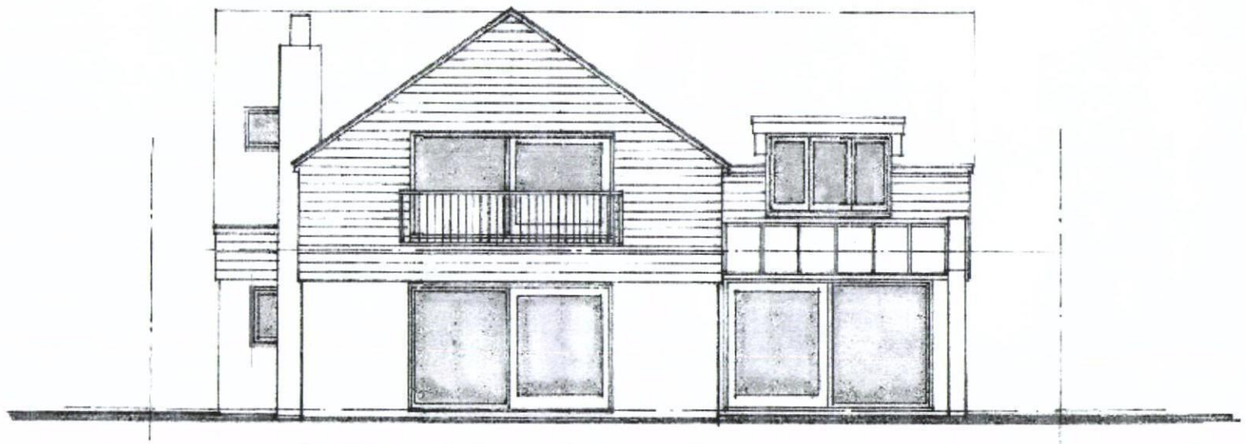

NORTH WEST ELEVATION

HAVANT BOROUGH COUNCIL
03 JUN 2010
RECEIVED

HAVANT BOROUGH COUNCIL
- 3 AUG 2010
RECEIVED

DRAWING
Elevations

NUMBER 200616.07
REVISION B
SCALE 1:100
DATE November 2006


REVISIONS A: Jan 07: Utility door added
B: June 07: House dimensions reduced, various alterations

PROJECT
Proposed New House 7 Idsworth Road Cowplain
for Mr Nigel Borrow

Joanna Jefferson
Architects


222 Oving Road, Chichester
West Sussex
PO19 4EJ
Telephone 01243 532398
Fax 01243 531550

PERMIT

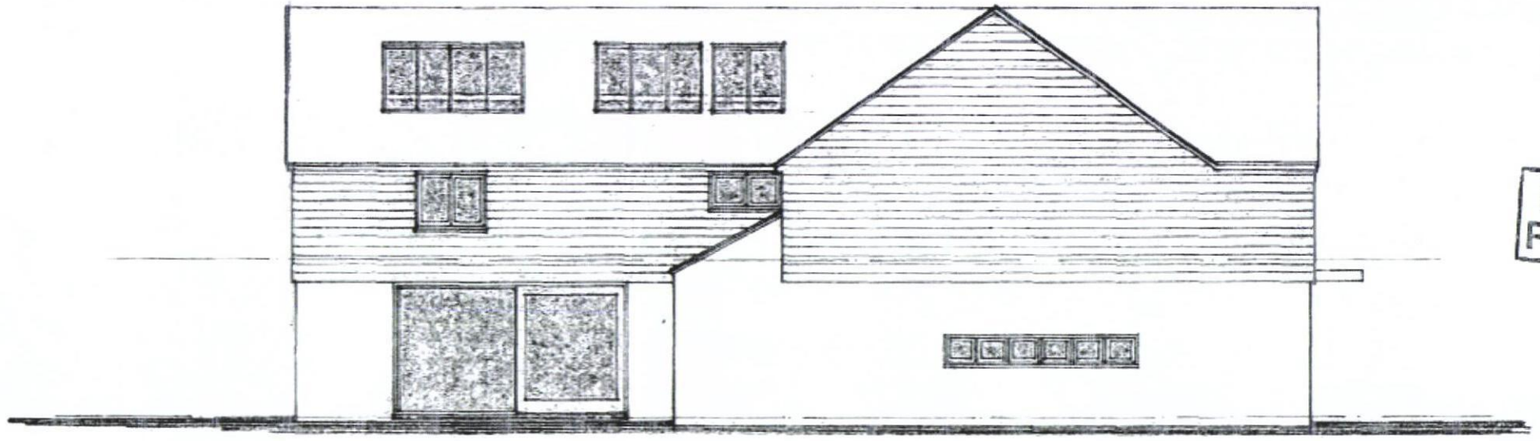

SOUTH WEST ELEVATION

B.O.H. PERMIT

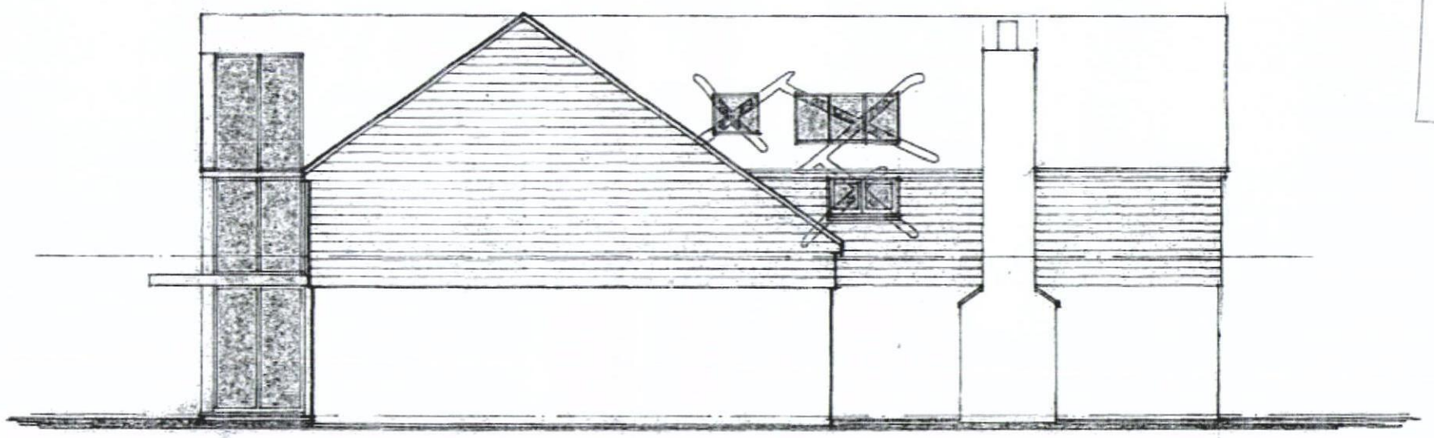

NORTH EAST ELEVATION

HAVANT BOROUGH COUNCIL
0 3 JUN 2011
RECEIVED

HAVANT BOROUGH COUNCIL
- 3 AUG 2010
RECEIVED

DRAWING
Elevations: Sheet 2

NUMBER 200616.08
REVISION B C
SCALE 1:100
DATE November 2006


REVISIONS
A: Dec 06: Windows & rooflights altered
B: June 07: House dimensions reduced, various alterations
C: Aug07: window to WC on NE Elevation omitted

PROJECT
Proposed New House 7 Idsworth Road Cowplain
for Mr Nigel Borrow

Joanna Jefferson
Architects

222 Oving Road, Chichester
West Sussex
PO19 4EJ
Telephone 01243 532398
Fax 01243 531550

PERMIT

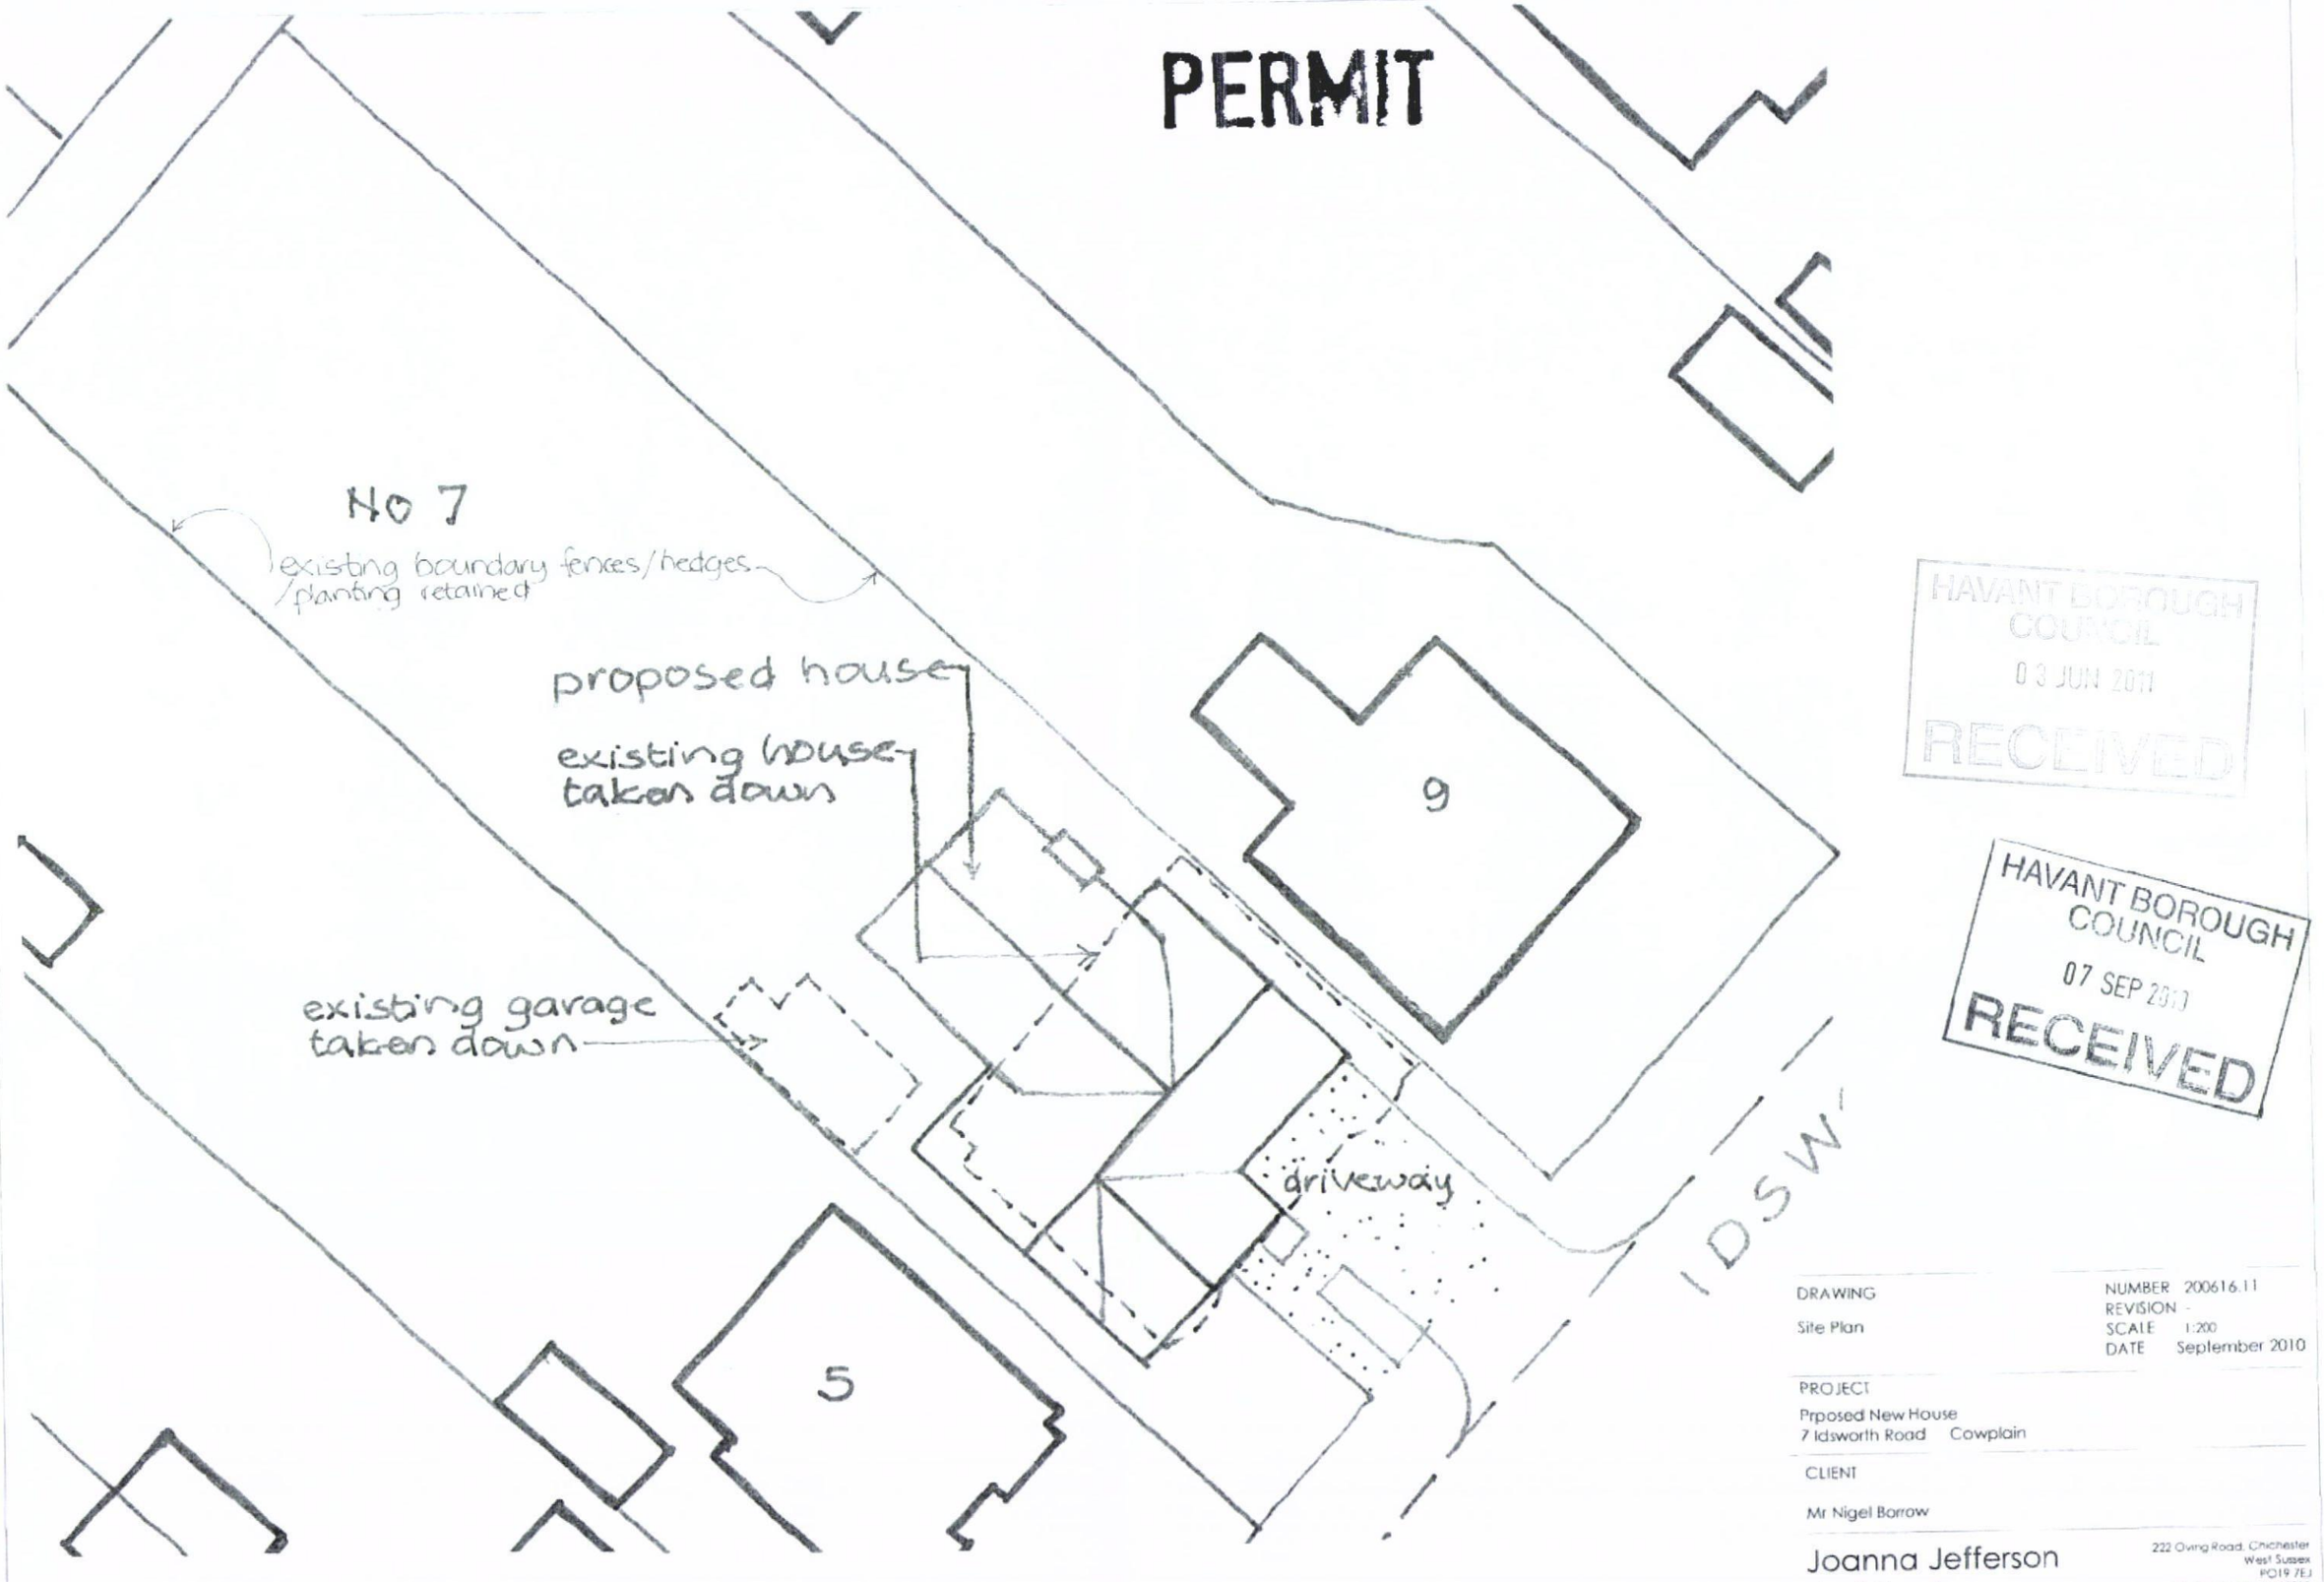

HAVANT BOROUGH COUNCIL
03 JUN 2011
RECEIVED

HAVANT BOROUGH COUNCIL
07 SEP 2010
RECEIVED

DRAWING
Site Plan

NUMBER 200616.11
REVISION -
SCALE 1:200
DATE September 2010

PROJECT
Prposed New House
7 Idsworth Road Cowplain

CLIENT
Mr Nigel Borrow

Joanna Jefferson Architects
222 Oving Road, Chichester
West Sussex
PO19 7EJ
Telephone 01243 532398
Fax 01243 531550