PERMIT



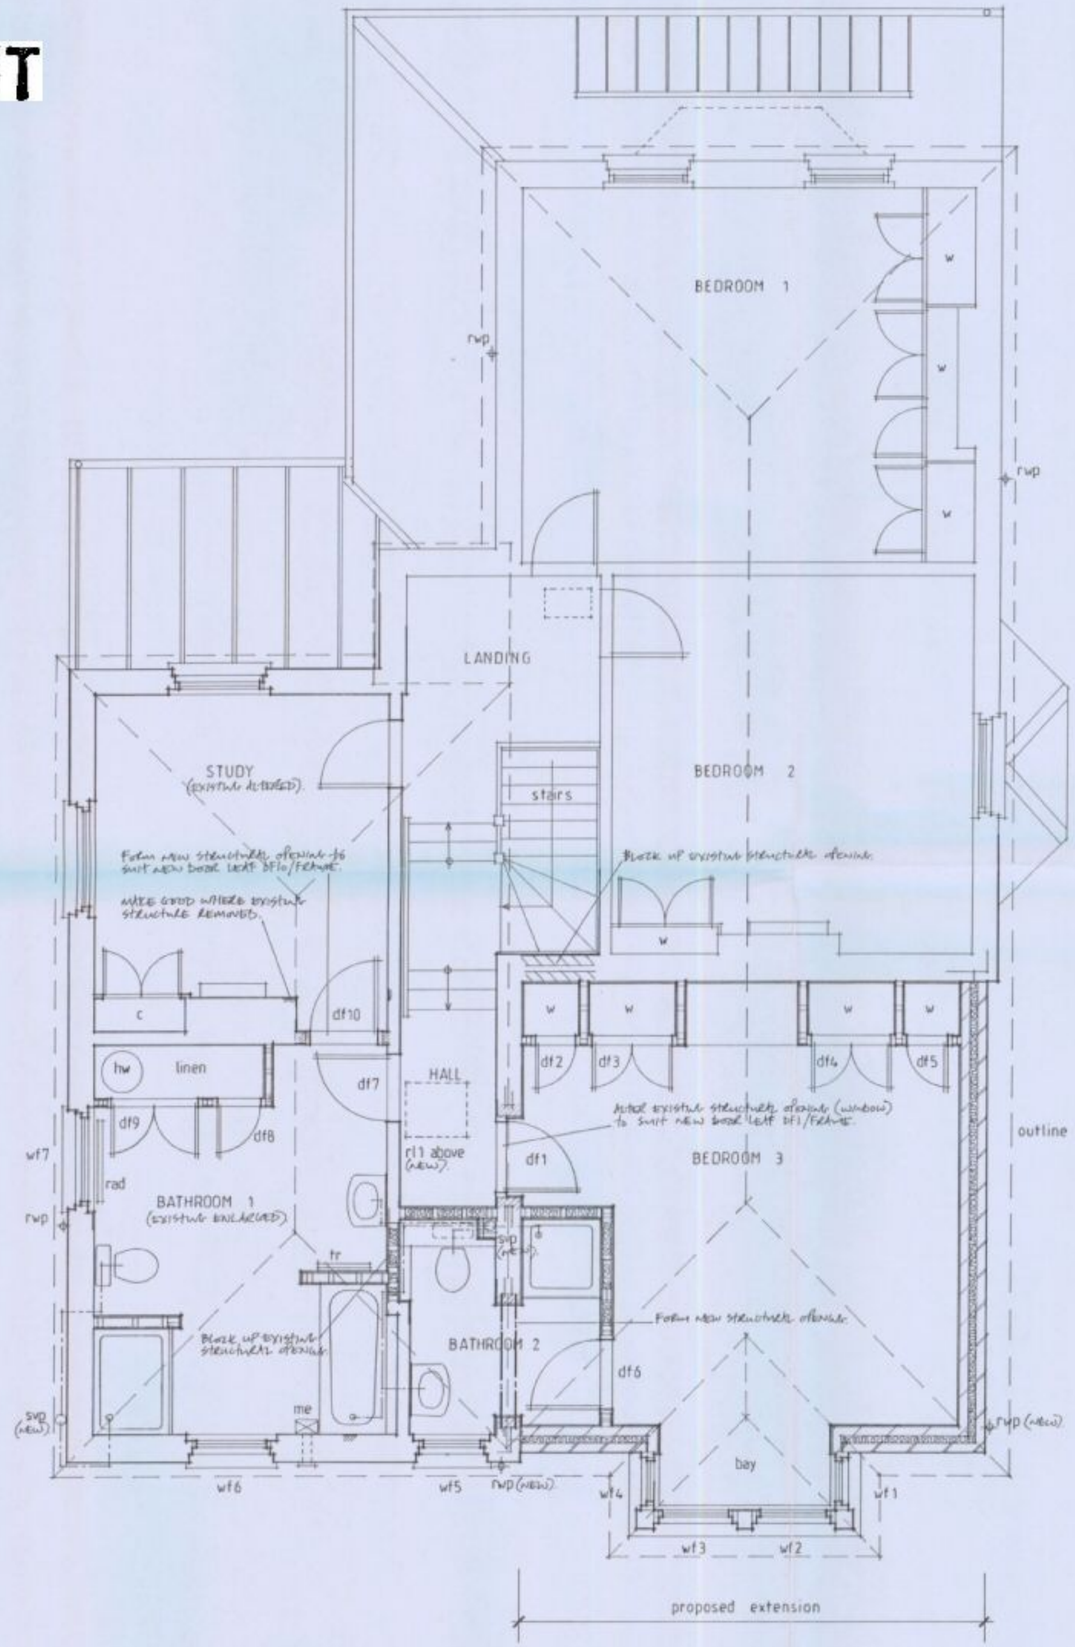

NOTE

1 - FOR GROUND AND FIRST FLOOR PLANS AS EXISTING AND ELEVATIONS AS EXISTING REFER to LATEST COPIES OF DRAWINGS 1158/1/01 AND 1158/1/02.
- FOR SITE/LOCATION PLANS, GROUND FLOOR PLAN AND ELEVATIONS AS PROPOSED REFER to LATEST COPIES OF DRAWINGS 1158/3/03, 1158/1/04 AND 1158/1/06.

JOB PROPOSED EXTENSION and ALTERATIONS AT 8 THIRD AVENUE DENVILLES HAVANT HAMPSHIRE PO9 2QS	
CLIENT MR AND MRS J. BATTY	
TITLE FIRST FLOOR PLAN AS PROPOSED	
SCALE 1:50	DRAWN BY DMA
DATE 9-10	

THE HARRISON YOUNG PARTNERSHIP LTD
CHARTERED ARCHITECTS
12 West Street Emsworth Hampshire PO10 7DY
Telephone 01243 372993
Fax 01243 374892

DRAWING No. 1158 / 2 / 05	REV.

HAVANT BOROUGH COUNCIL
15 OCT 2010
RECEIVED