
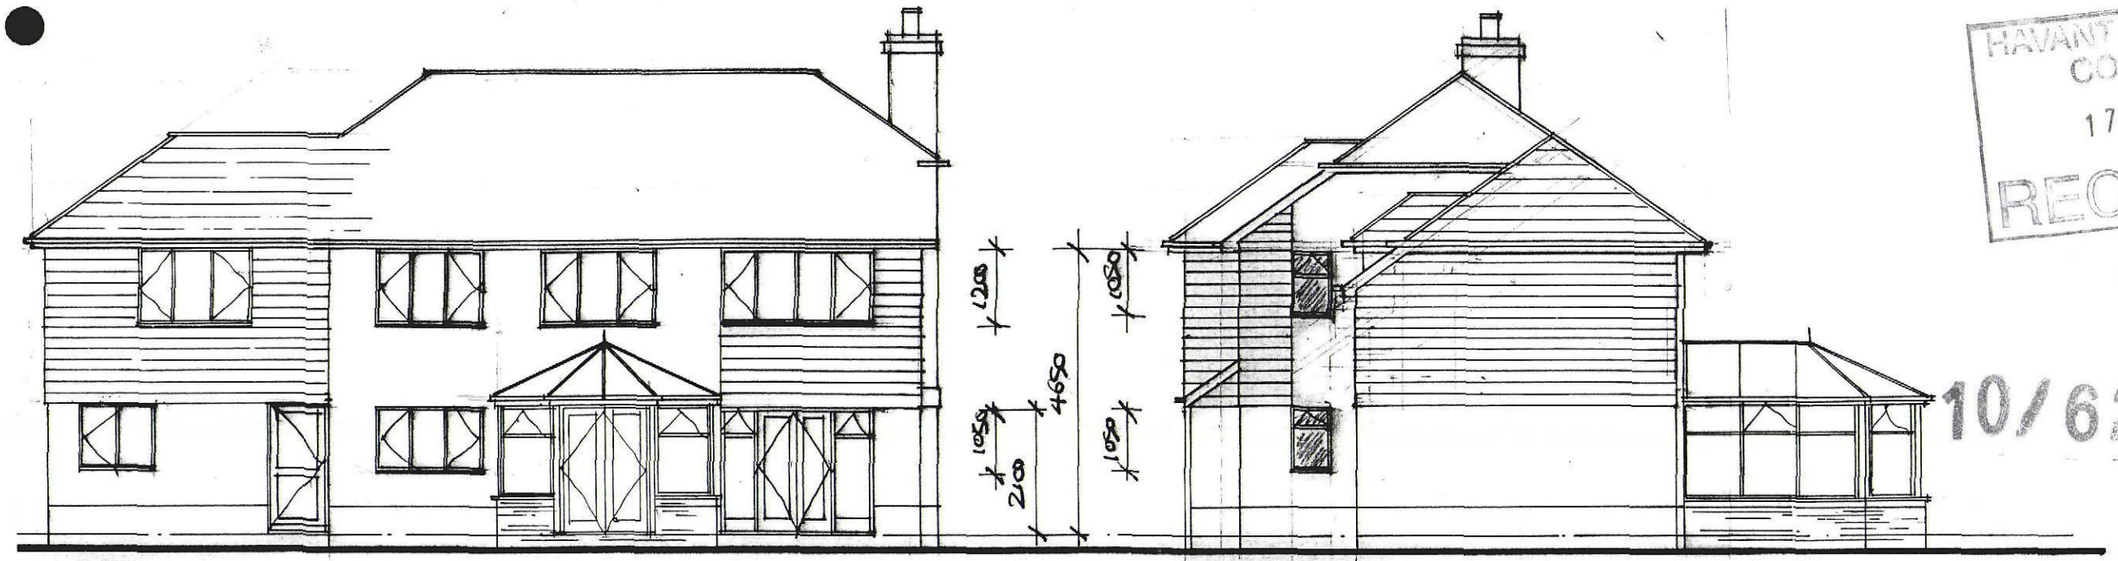


NORTH·WEST

NORTH·EAST

HAVANT BOROUGH COUNCIL
17 JUN 2010
RECEIVED

10/62863/009

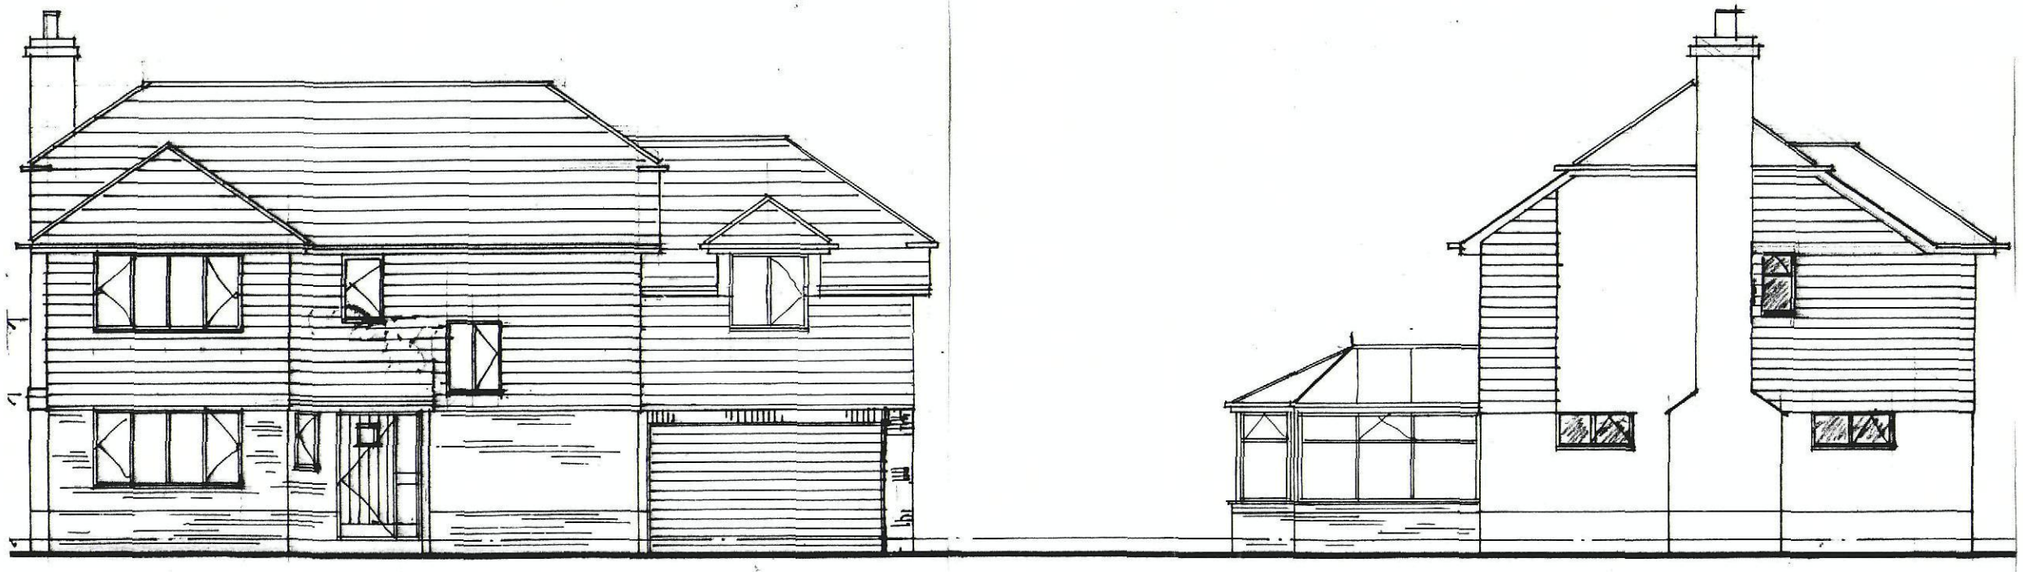

SOUTH·EAST

SOUTH·WEST

PROPOSED ELEVATIONS
1:100