

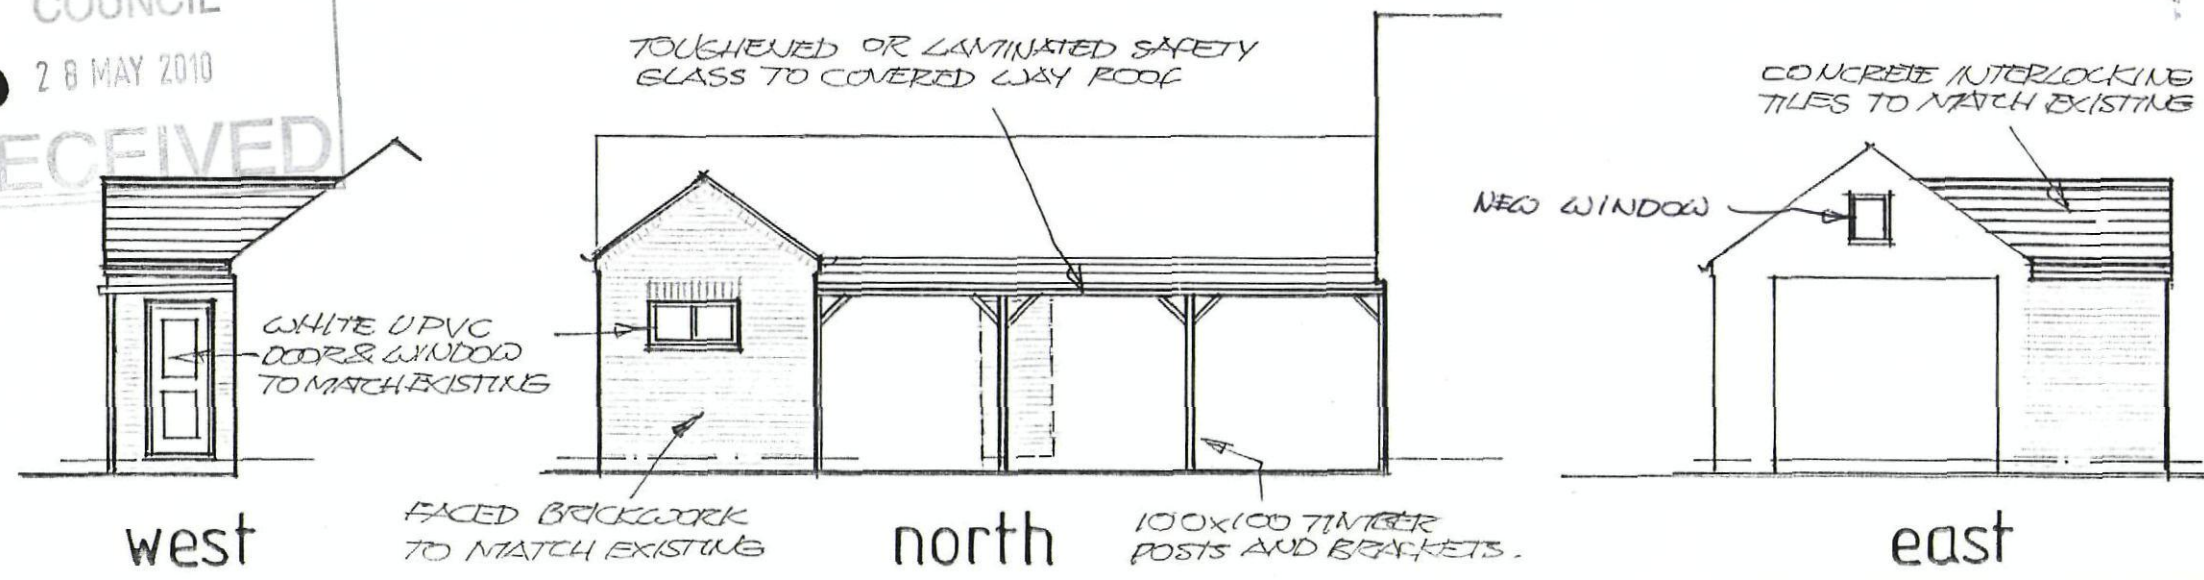


HAVANT BOROUGH COUNCIL
28 MAY 2010
RECEIVED


APP/10/02214

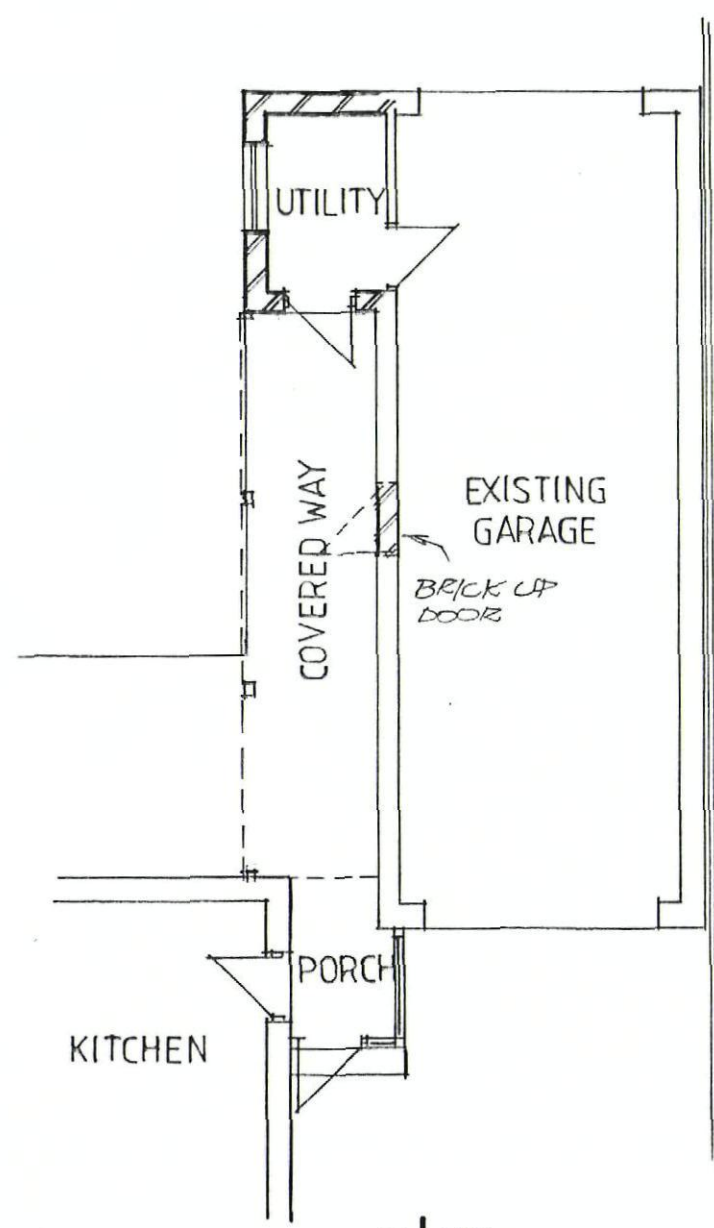

plan

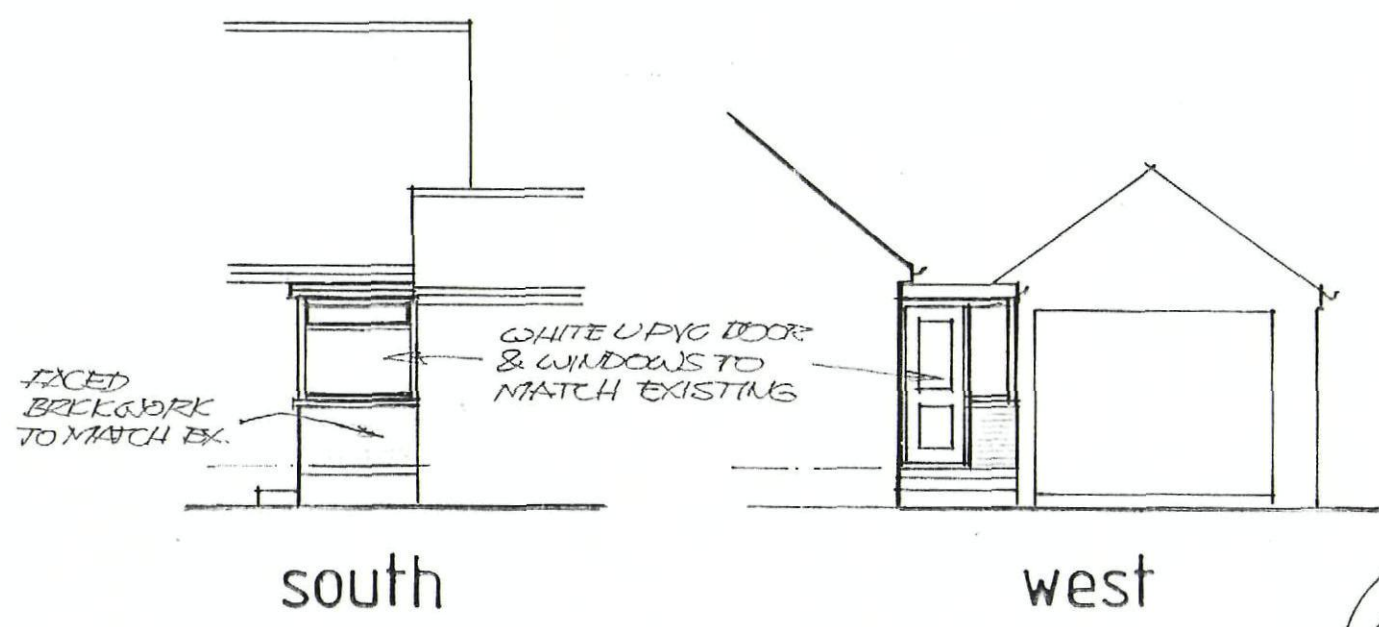

location plan scale 1-1250 LICENCE NO 100047806

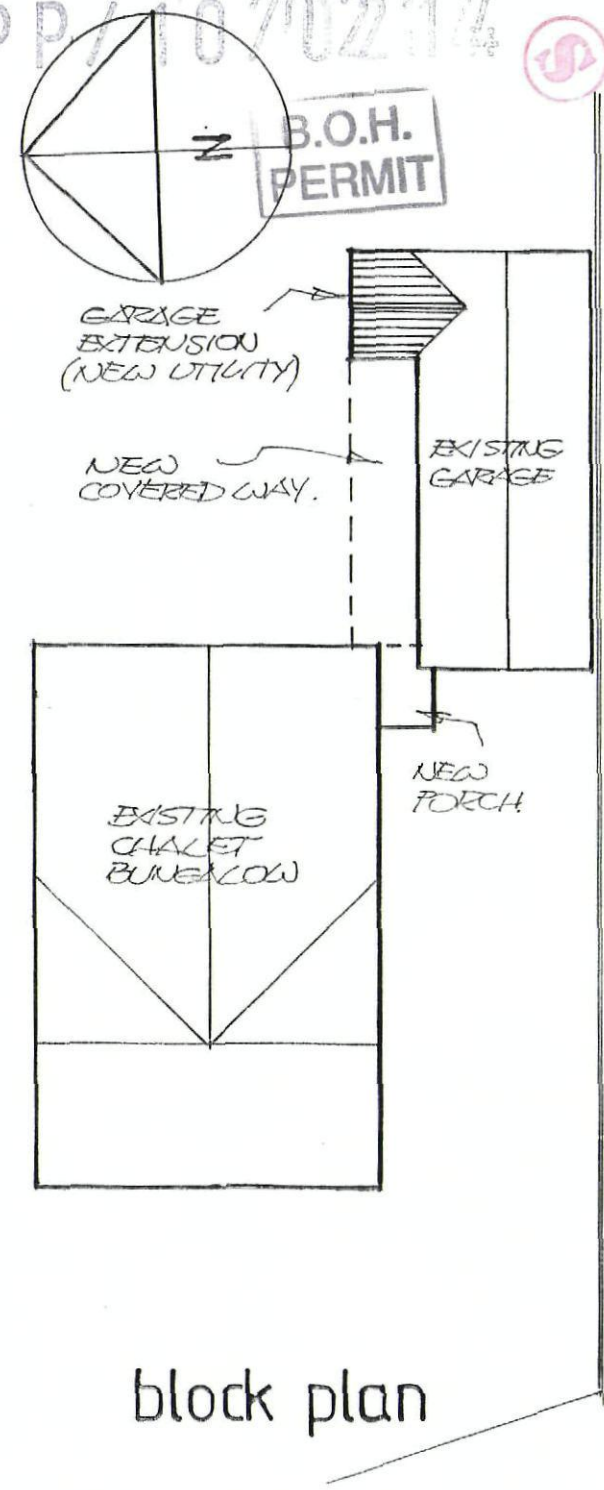

CLIENT
MR. B. WINGHAM.

70. FIR COPSE ROAD,
PURBROOK, PORTSMOUTH.

Garage Extension, New Side
Porch, & Covered Way

SCALE	DATE	DWG NO
1-100. 1-200.	May '10	AB1/2.
BY J.G.F.		