PERMIT

NOTE CHECK ALL MEASUREMENTS ON SITE PRIOR TO THE COMMENCEMENT OF WORK.

WALLS FULLY BONDED AND CAVITIES MAINTAINED CONTINUOUS, CLOSE ALL REVEALS WITH VERTICAL DPC AND INSULATED CAVITY CLOSERS.

REMOVE EX FIREPLACE AND CHIMNEY STACK COMPLETELY MAKE GOOD ROOF CEILING ETC AS REQUIRED.

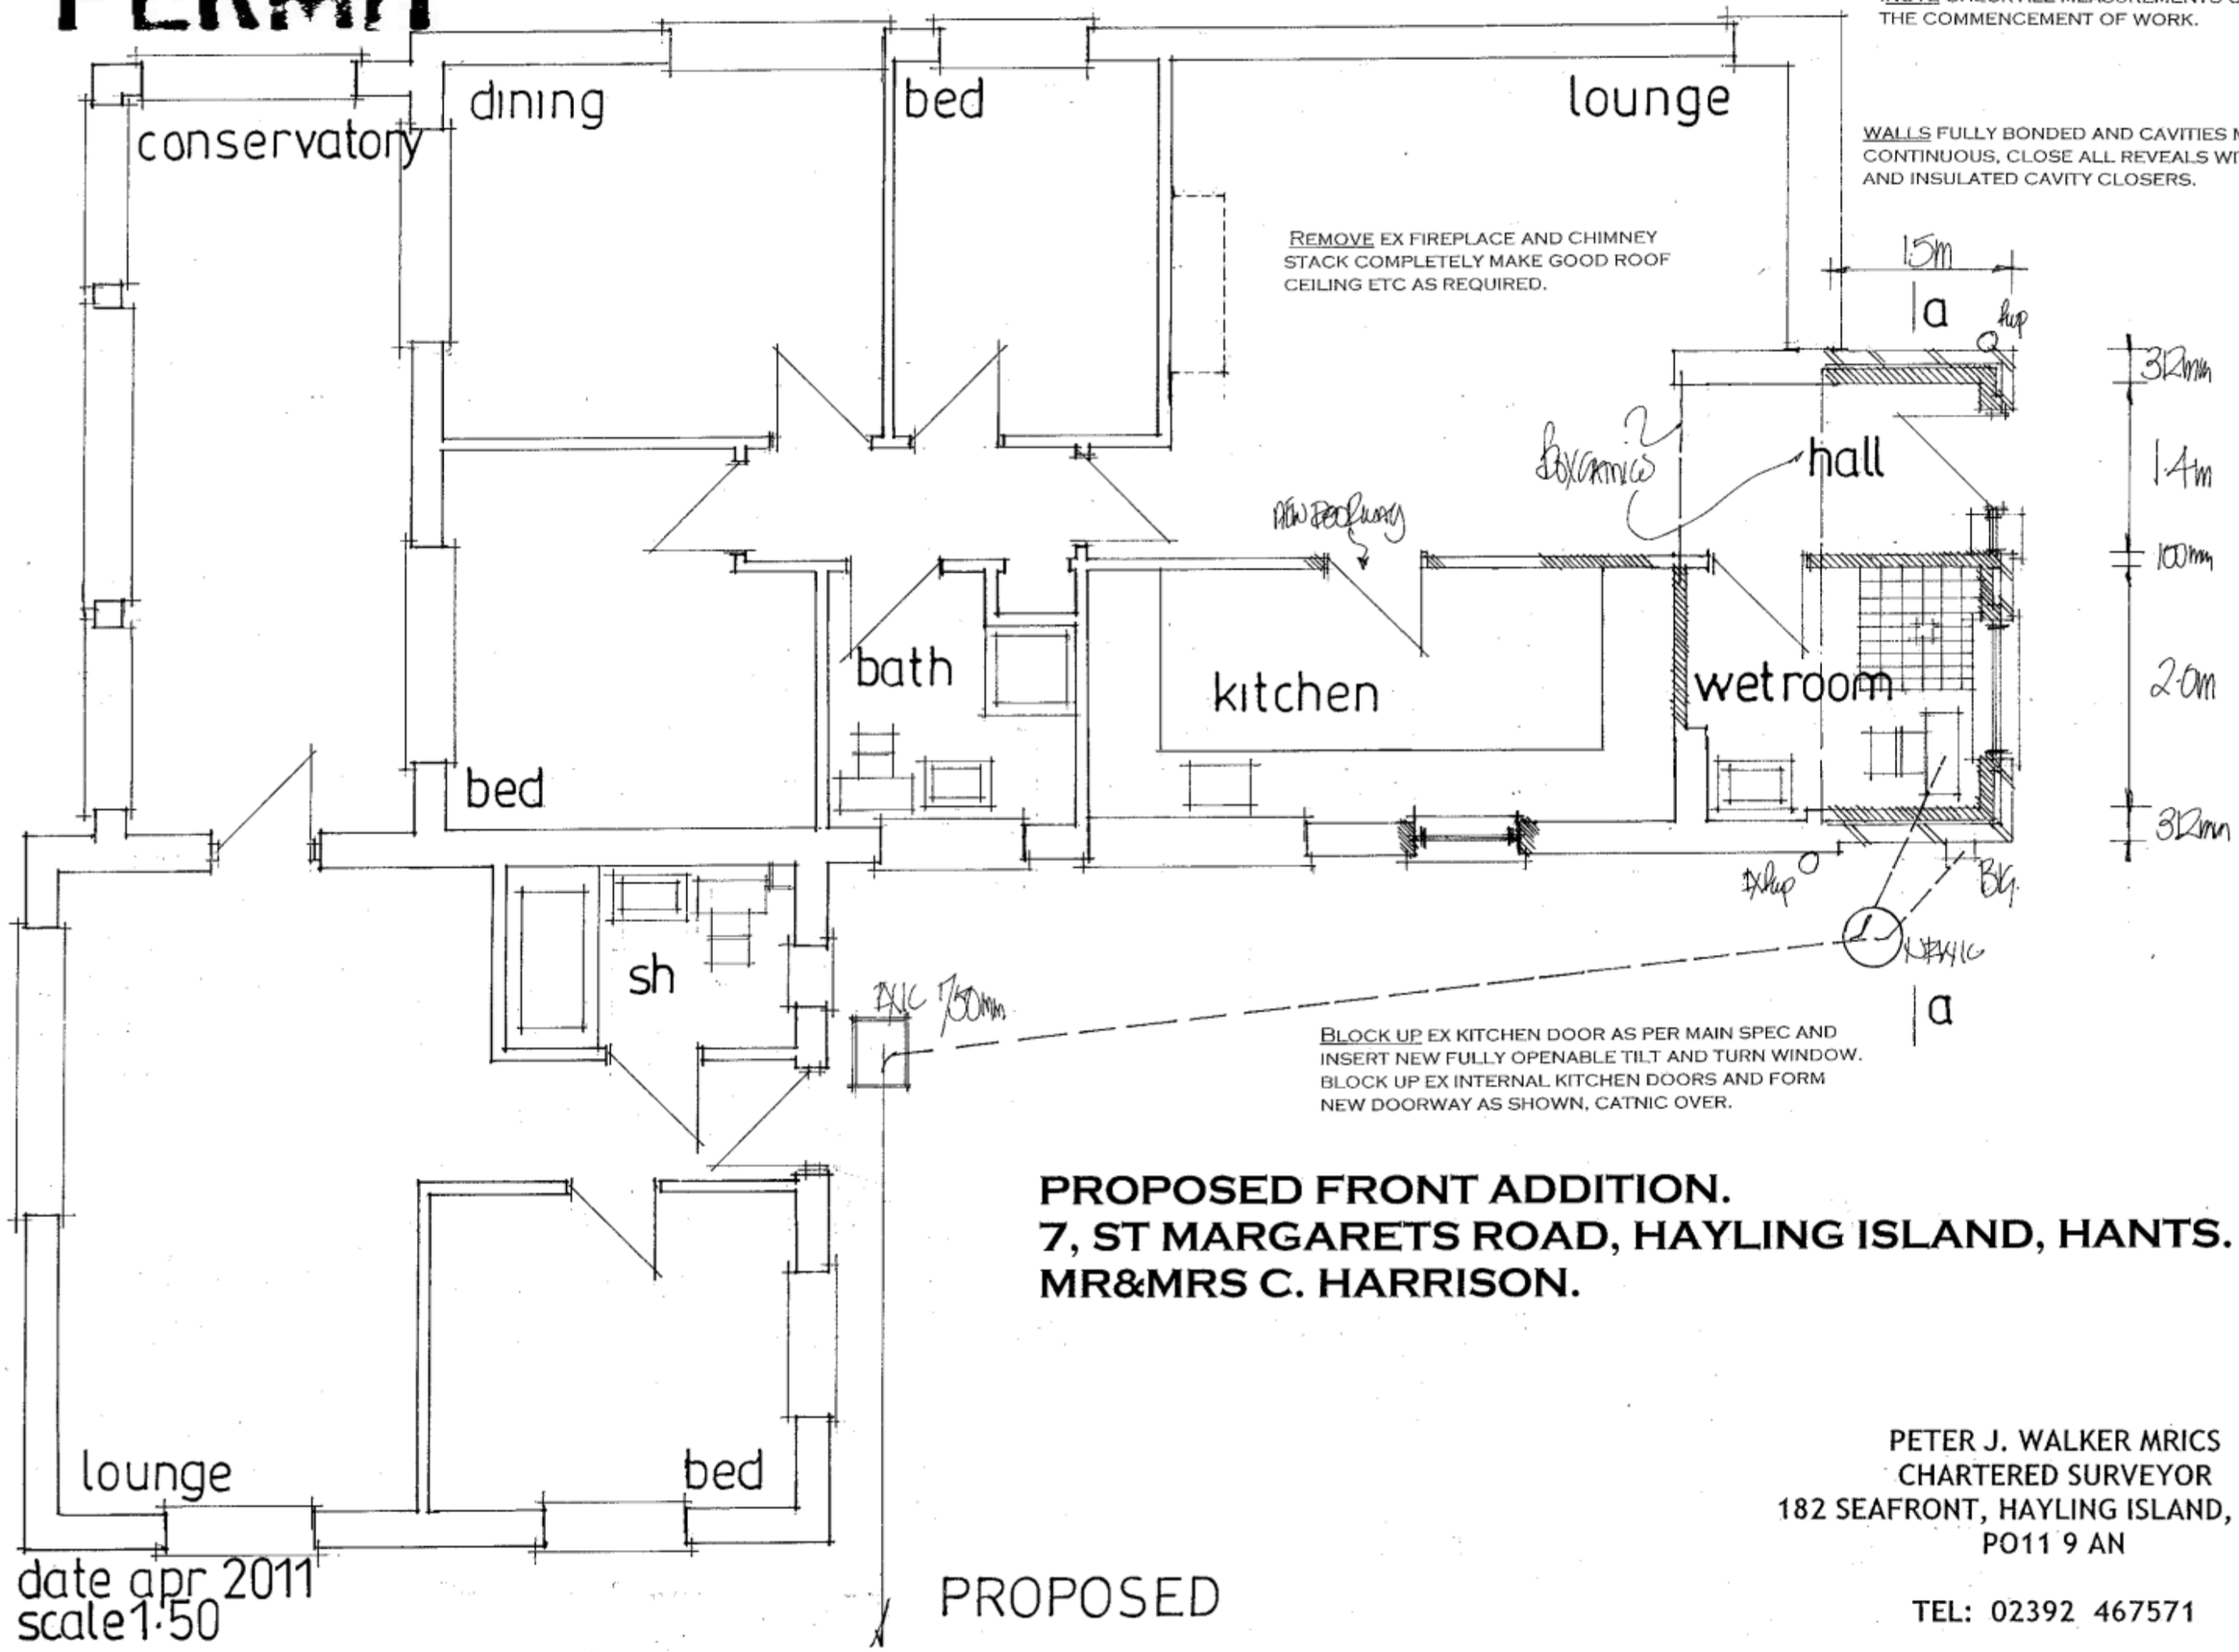

BLOCK UP EX KITCHEN DOOR AS PER MAIN SPEC AND INSERT NEW FULLY OPENABLE TILT AND TURN WINDOW. BLOCK UP EX INTERNAL KITCHEN DOORS AND FORM NEW DOORWAY AS SHOWN, CATNIC OVER.

PROPOSED FRONT ADDITION.
7, ST MARGARETS ROAD, HAYLING ISLAND, HANTS.
MR&MRS C. HARRISON.

PETER J. WALKER MRICS
CHARTERED SURVEYOR
182 SEAFRONT, HAYLING ISLAND, HANTS
PO11 9 AN

TEL: 02392 467571