

PROPOSED SHOPFRONT ELEVATION Scale 1:50

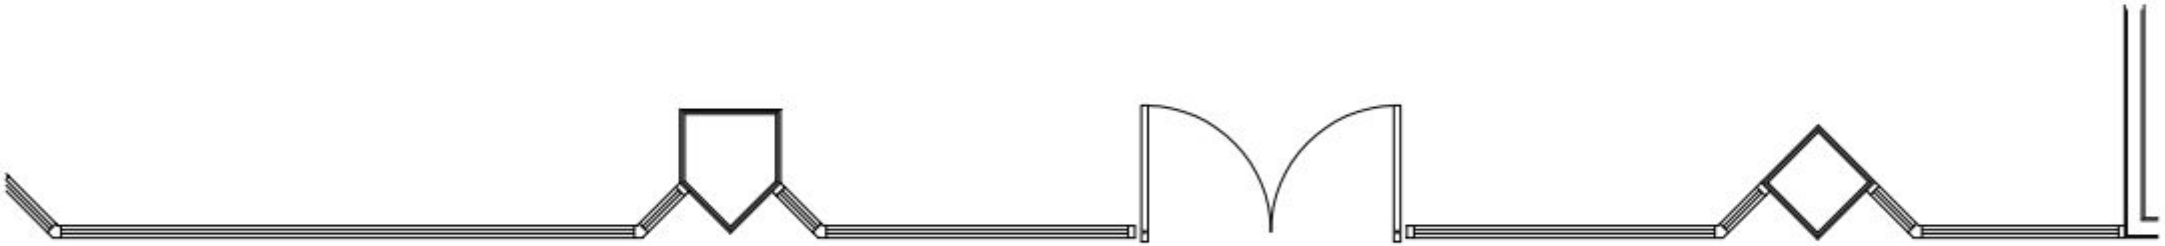

SHOPFRONT PLAN Scale 1:50

NOTE: ARTWORK FOR WINDOW VINYL AND SHOPFRONT SIGNS IS INDICATIVE ONLY, FINAL ARTWORK BY CLIENT

GENIX Healthcare Ltd

Meridian Centre, HAVANT

DO NOT SCALE - ALL DIMENSIONS & LEVELS TO BE CHECKED ON SITE - THIS DRAWING IS COPYRIGHT

Niemen Architects
Deck 2 The Waterscape
42 Leeds & Bradford Road
Kirkstall Leeds LS5 3EG
Tel: 0113 239 5400
Fax: 0113 239 5401
office@niemen.co.uk
www.niemen.co.uk

Dwg No. 2428 - 101