

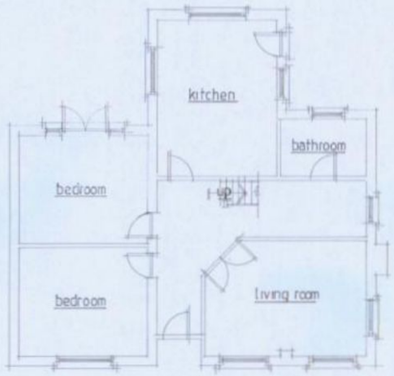



existing ground floor plan

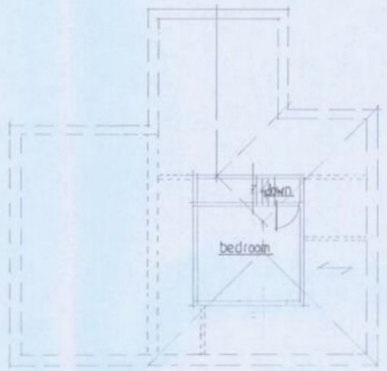


existing first floor plan

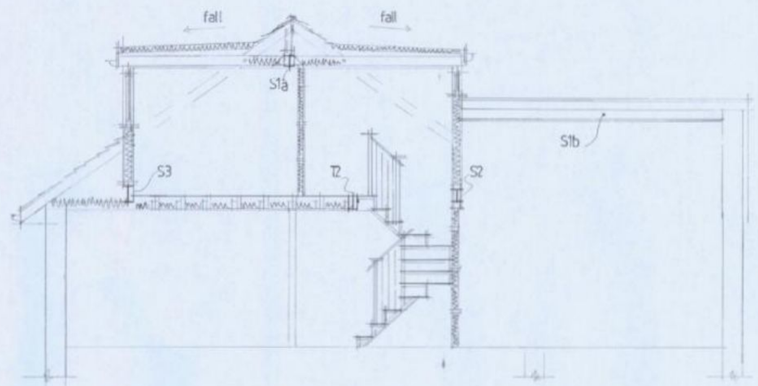


section a a

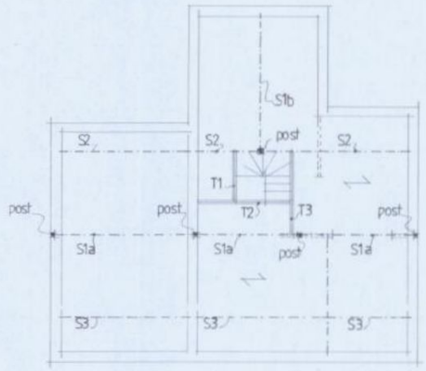

structural layout

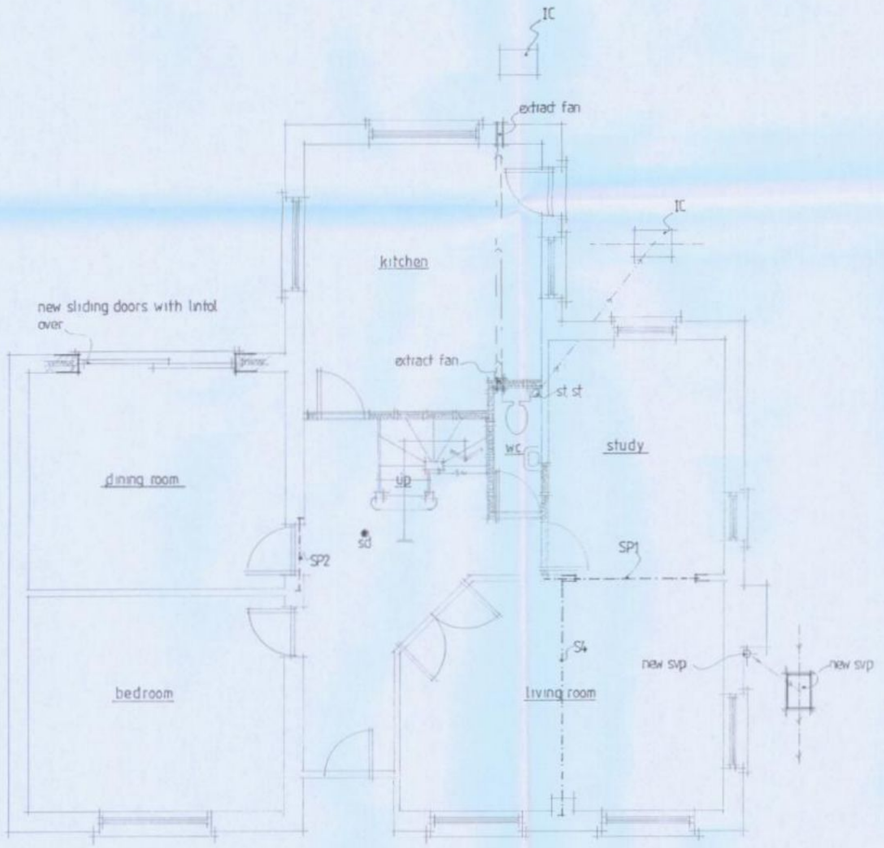

proposed ground floor plan

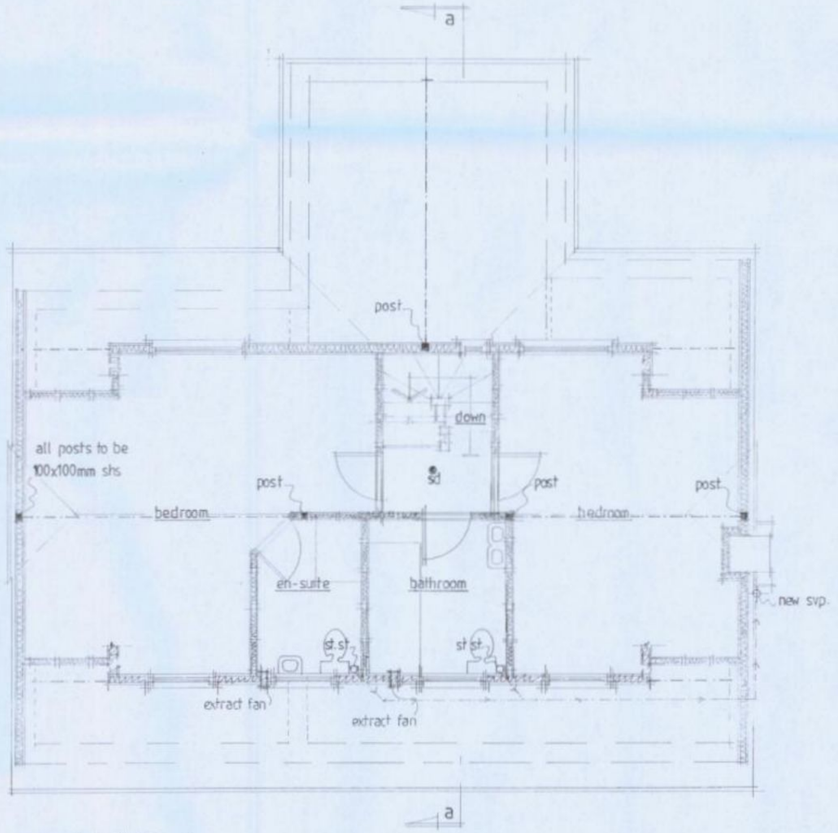

proposed first floor plan

PERMIT

0 1 2 3 4 5 scale 1:50 m.
0 2 4 6 8 10 scale 1:100 m.

Note:

B	JAN 11	LISTING AGREEMENT.
A	NOV 10	Building Reg drawings.
	Date	Revision

© copyright

THORNS-YOUNG
ARCHITECTURAL

Client
mr & mrs a goulding

Job Title
71 sandy point road
hayling island

HAVANT BOROUGH COUNCIL
24 MAR 2011
RECEIVED

Drawing Title
proposed room in the roof space & internal alterations.

Scale 1:100, 1:50

Date june '10 | Drawn by sa

Drg. No. 3089-10-1 | Rev.

MERCURY GRAPHICS 537451