PERMIT

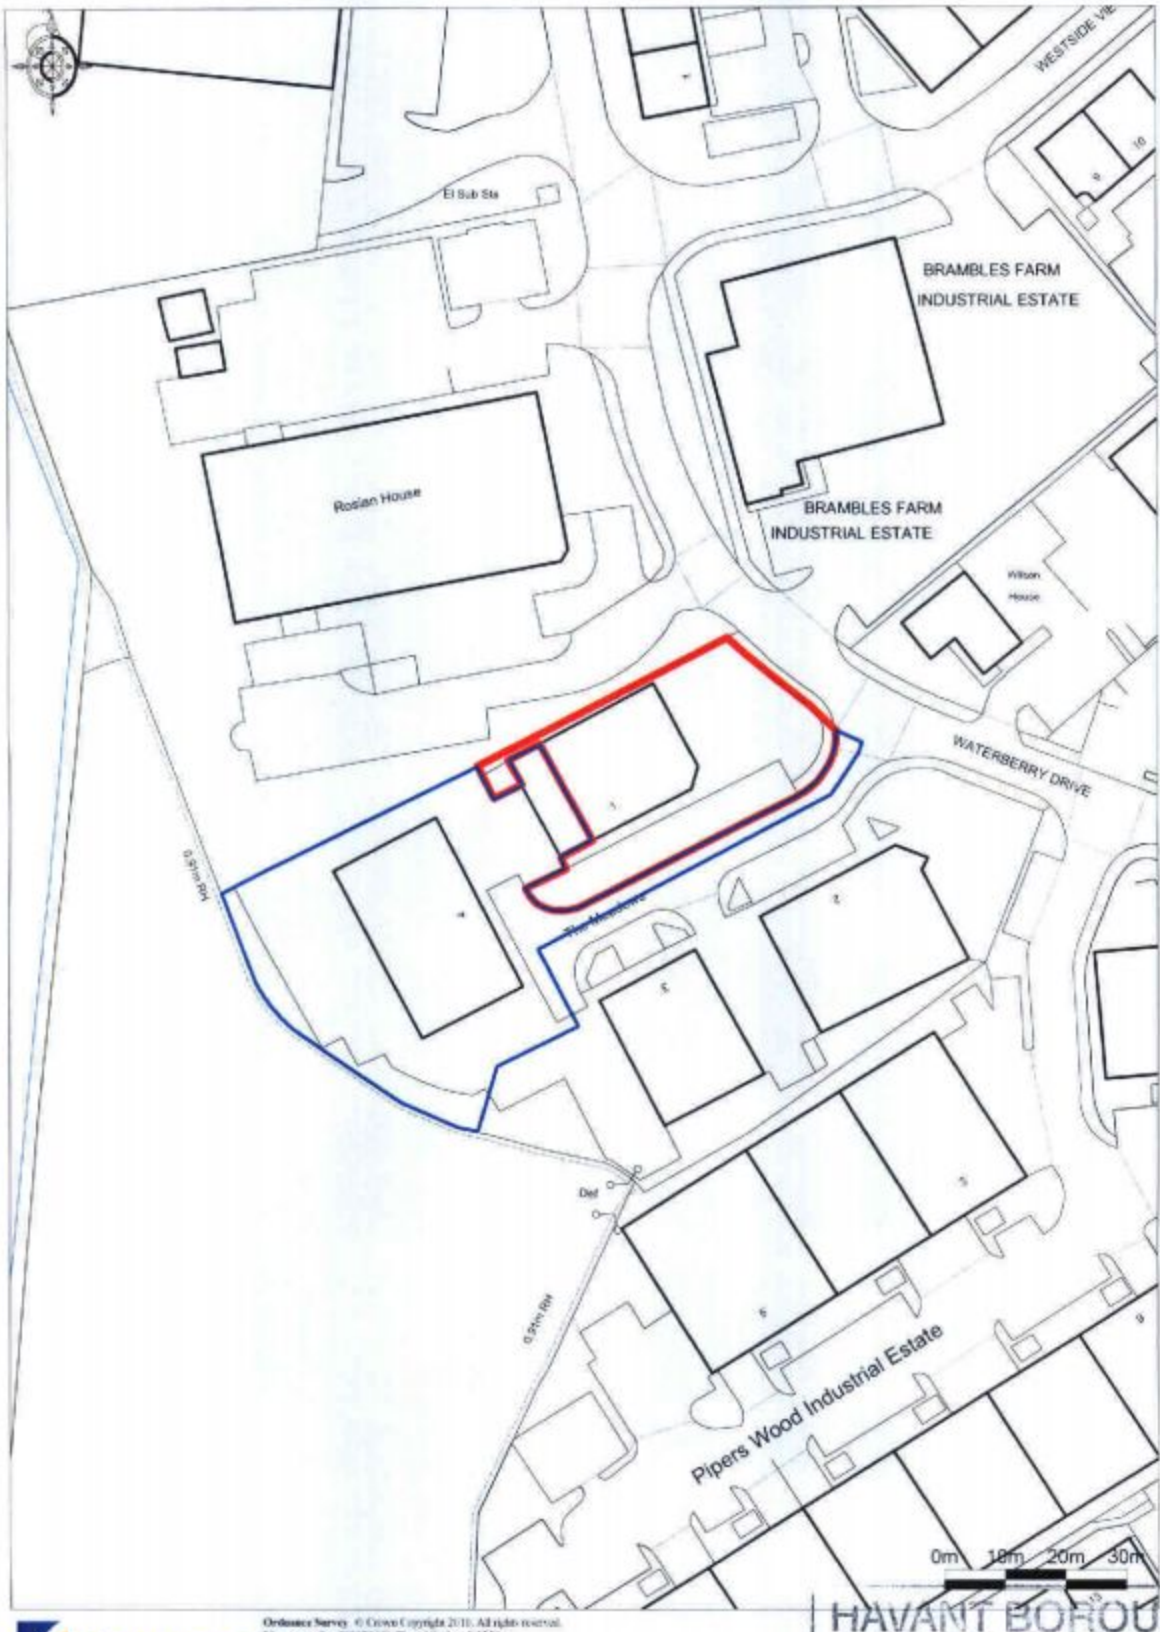

Promap

Ordnance Survey © Crown Copyright 2010. All rights reserved.
Licence number 100020449 Plotted Scale - 1:1250

1 THE MEADOWS
WATERBERRY DRIVE

HAVANT BOROUGH COUNCIL
13 JUL 2010
RECEIVED