
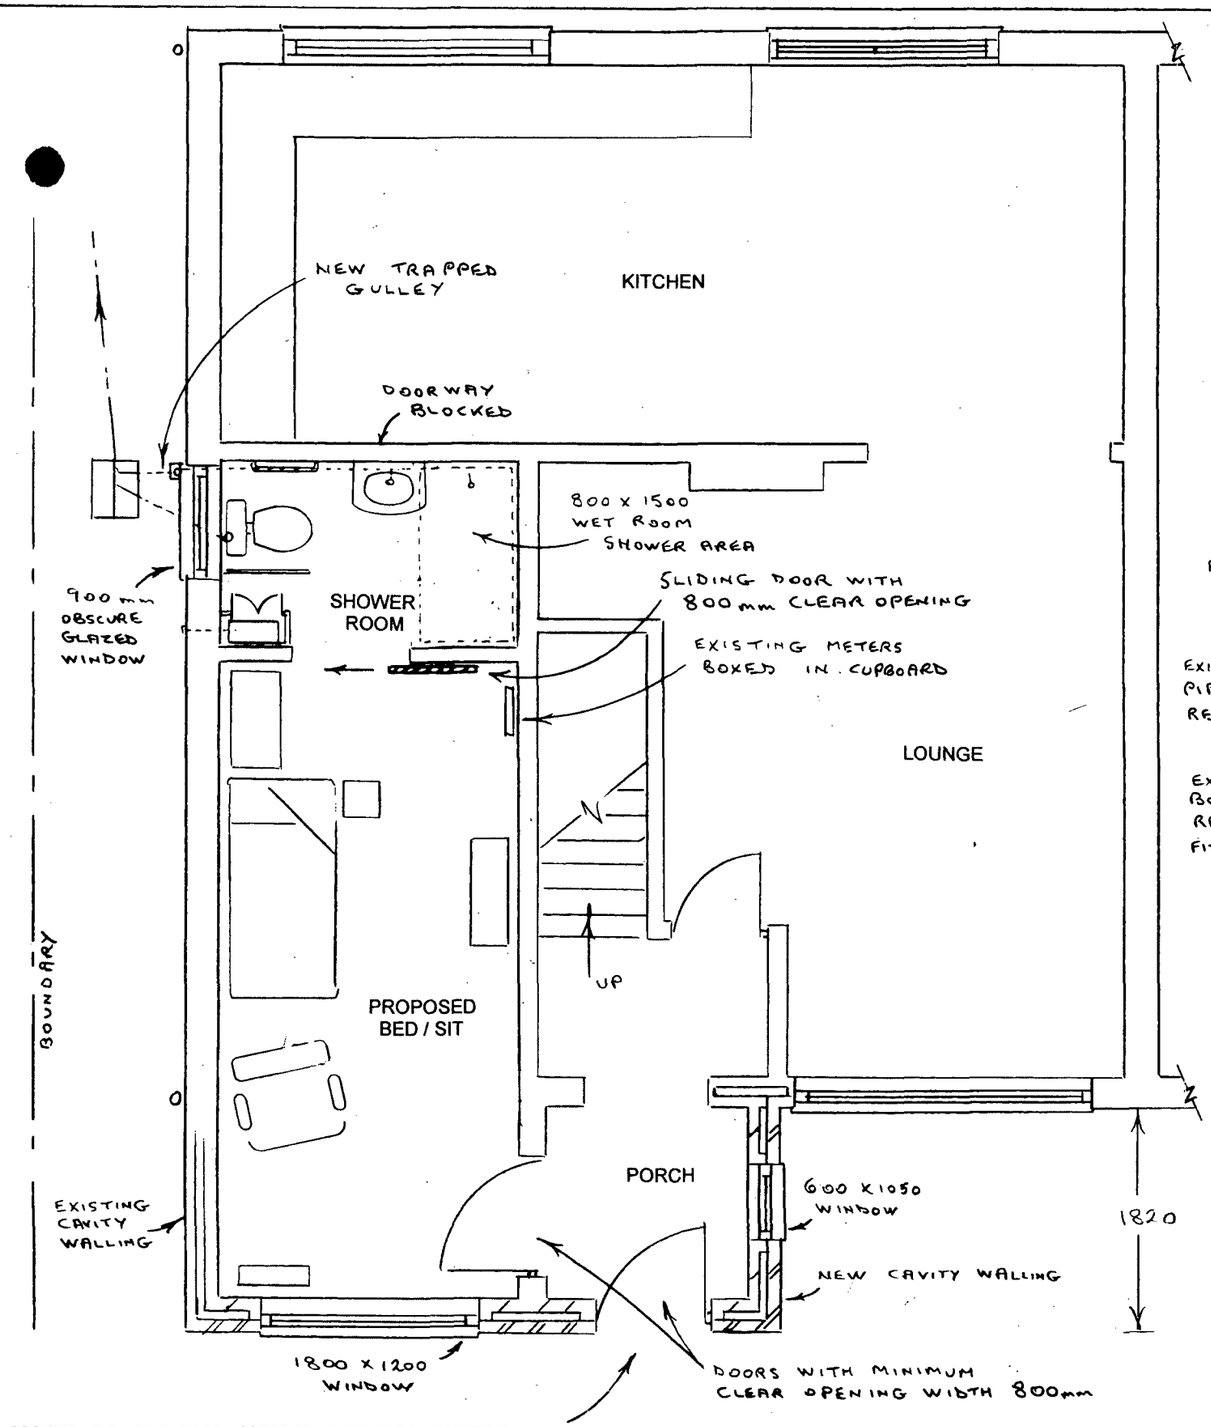


PROVIDE LEVEL OR RAMPED ACCESS TO FRONT OF PORCH WITH MINIMUM GRADIENT 1:15 AND MINIMUM WIDTH 900mm WITH 100mm UP-STANDS ON EXPOSED SIDES. ANY RAMP TO FINISH ON A LEVEL AREA 1000 X 1000mm

PROPOSED FLOOR PLAN 1:50

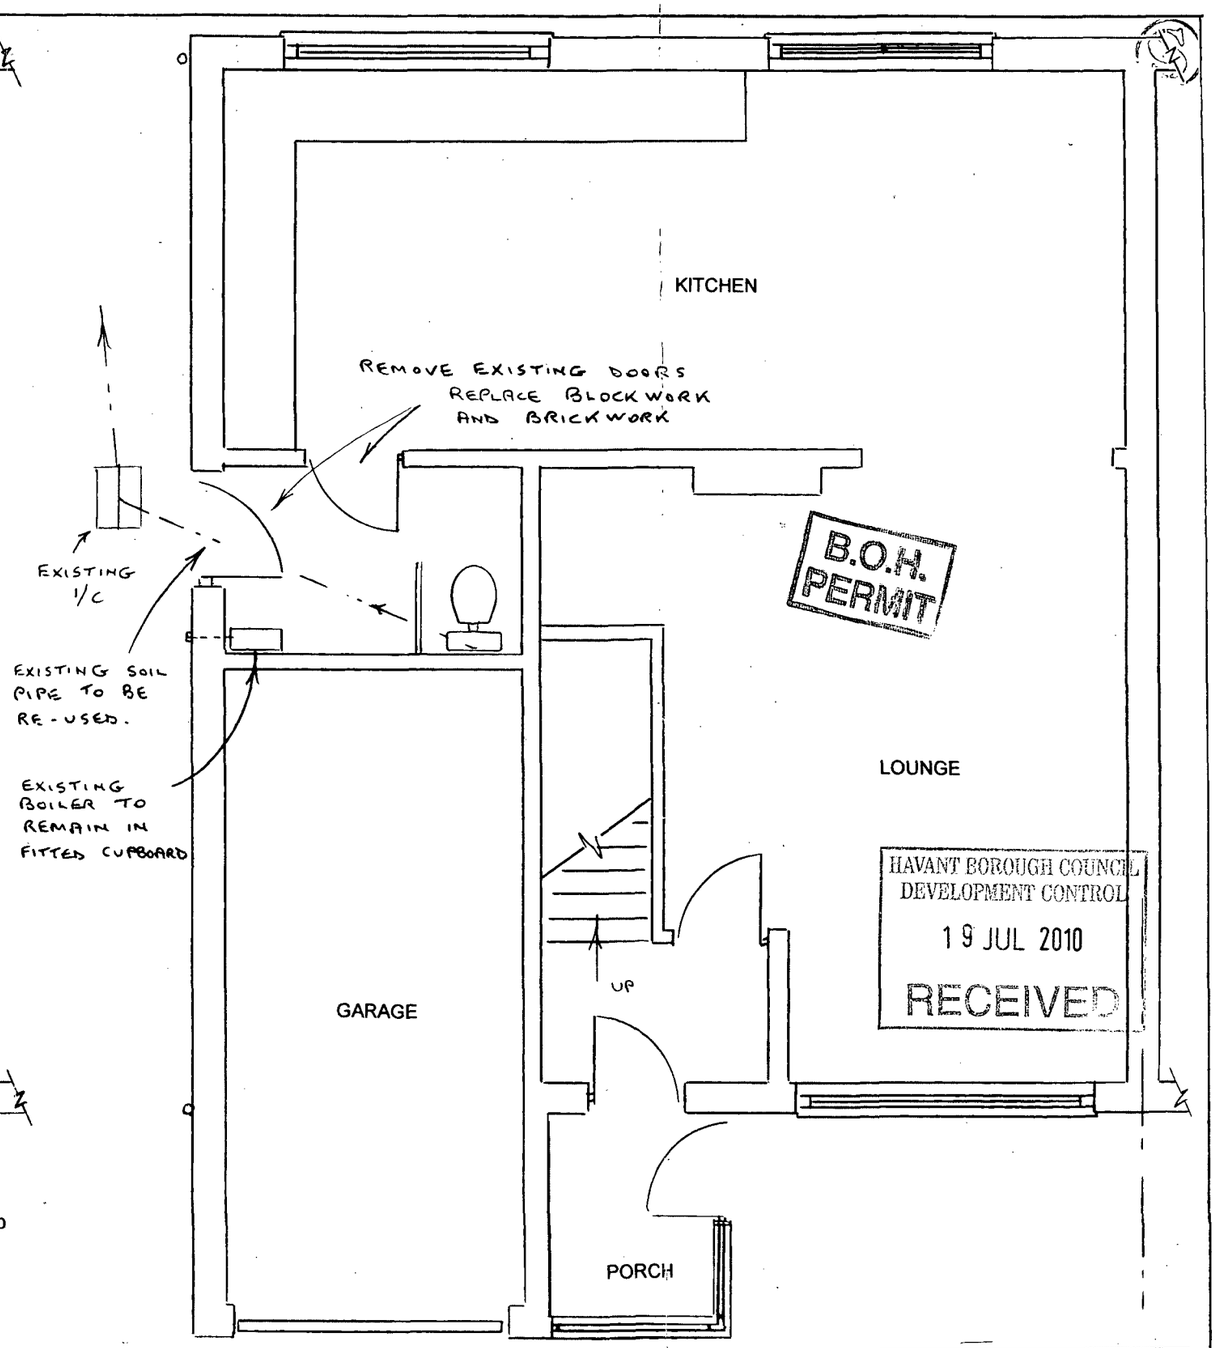

B.O.H. PERMIT

HAVANT BOROUGH COUNCIL
DEVELOPMENT CONTROL
19 JUL 2010
RECEIVED

EXISTING FLOOR PLAN

THESE DETAILS TO BE TAKEN IN CONJUNCTION WITH OCCUPATIONAL THERAPY RECOMMENDATIONS AS SUPPLIED ON THE SEPARATE ASSESSMENT SHEETS.

ROGER CLARK (ARCHITECTURAL SERVICES)
Tel: 023 9237 3841

PLAN No: 24332/ 1

Drawing : Floor Plans Scale : 1:50

PROPOSED ALTERATIONS

52 GREAT COPSE DRIVE

HAVANT