
19 Stratfield Park,
Waterlooville

EASTLEIGH BOROUGH COUNCIL
DEVELOPMENT CONTROL
1 JUN 2010
RECEIVED

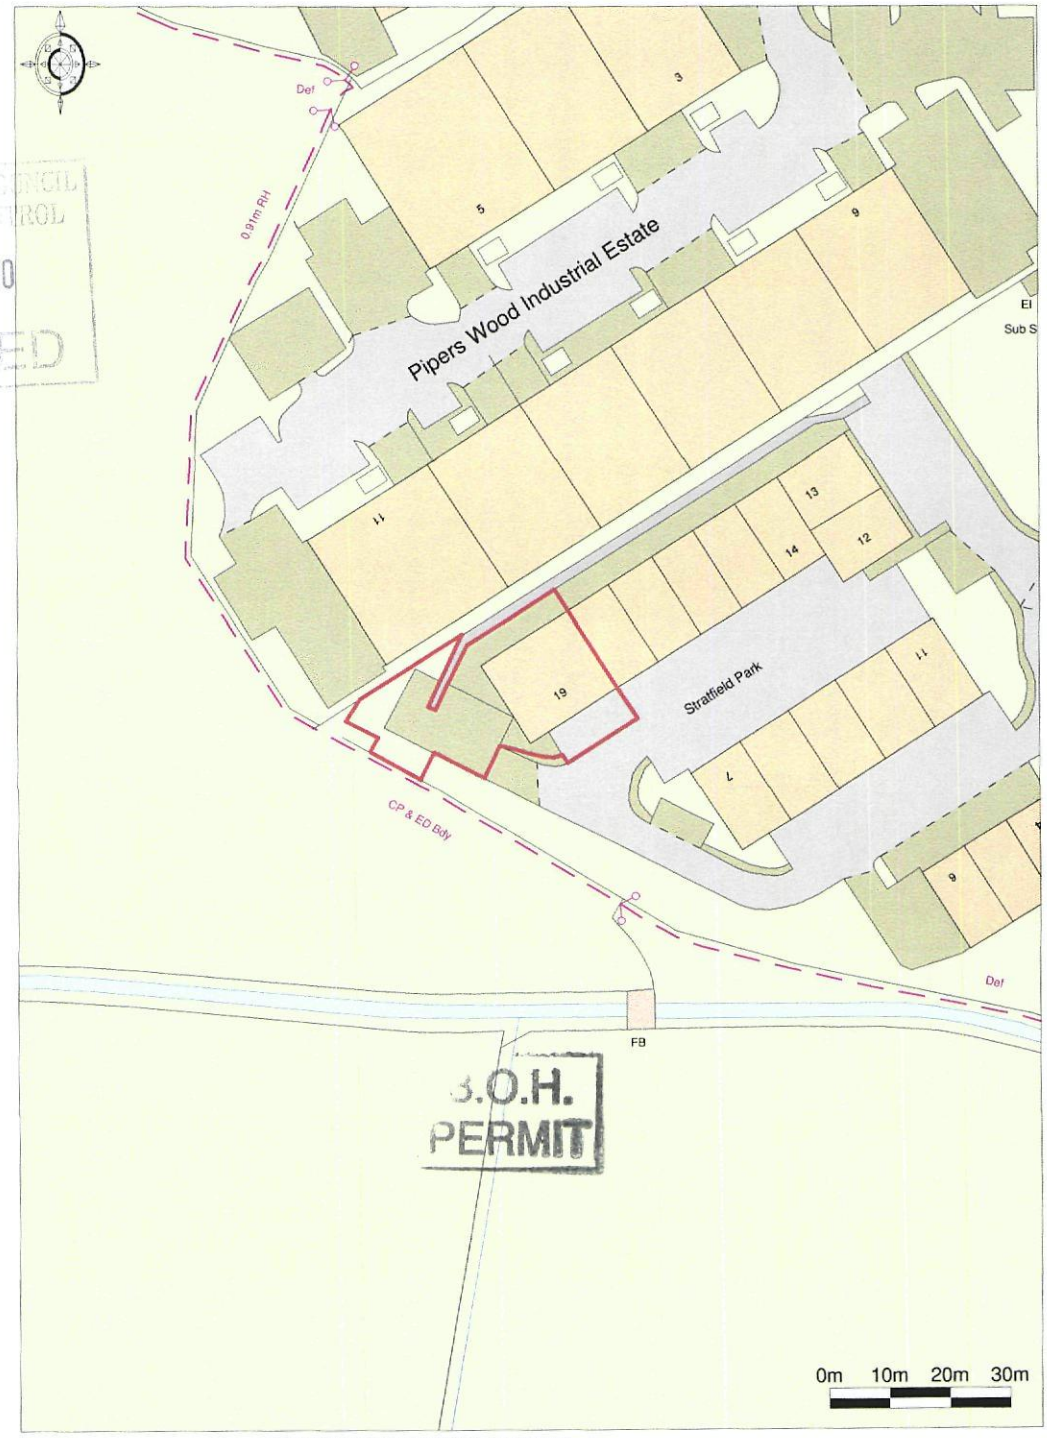


Ordnance Survey © Crown Copyright 2010. All rights reserved.
Licence number 100020449. Plotted Scale - 1:1250
Promap®

Site location Plan

E.O.H.
PERMIT