


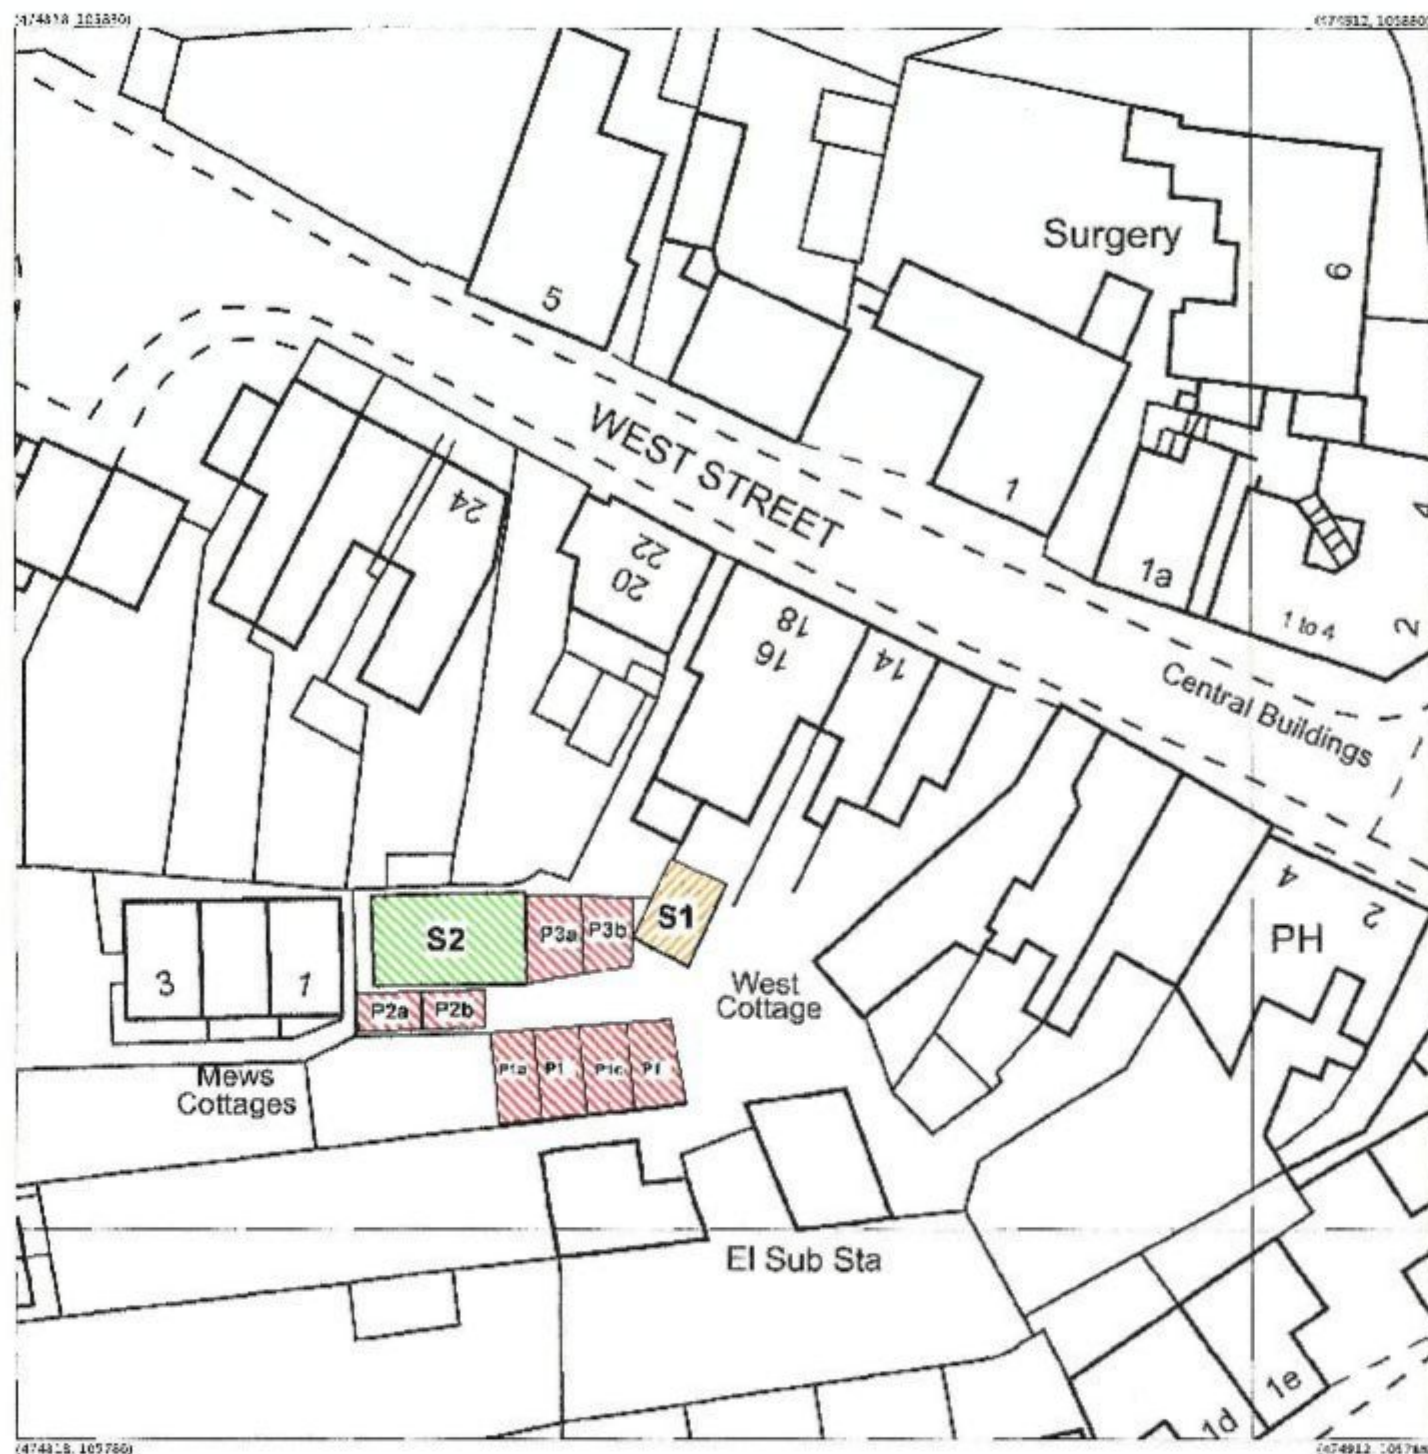

HAVANT BOROUGH COUNCIL
DEVELOPMENT CONTROL
15 DEC 2010
RECEIVED

PERMIT

Site Plan Notes:

The small store (the subject of this application) is marked **S1** and shown as a yellow hatched area

The large store is marked **S2** and shown as a green hatched area.

Parking is shown as red hatched area.

P1 provides 4 spaces: 2 (P1c and P1d) are allocated to the shop/stores and 2 (P1a and P1b) are allocated to an adjacent furniture factory

P2a provides one parking space allocated to the shop/stores, although a "tandem" parking space is available (P1b)

P3 provides 2 spaces (P3a and P3b), allocated to the flats above the shop.

Produced 22 Sep 2010 from the Ordnance Survey National Geographic Database and incorporating surveyed revision available at this date. Reproduction in whole or part is prohibited without the prior permission of Ordnance Survey. © Crown Copyright 2008.

Ordnance Survey and the OS Symbol are registered trademarks of Ordnance Survey, the national mapping agency of Great Britain.

The representation of a road, track or path is no evidence of a right of way. The representation of features as lines is no evidence of a property boundary.

Supplied by: **Stanfords**
Reference: O1203118
Centre coordinates: 474685 105833

16-18
WEST STREET
EMSWORTH
PO10 7DY

Scaled for A3