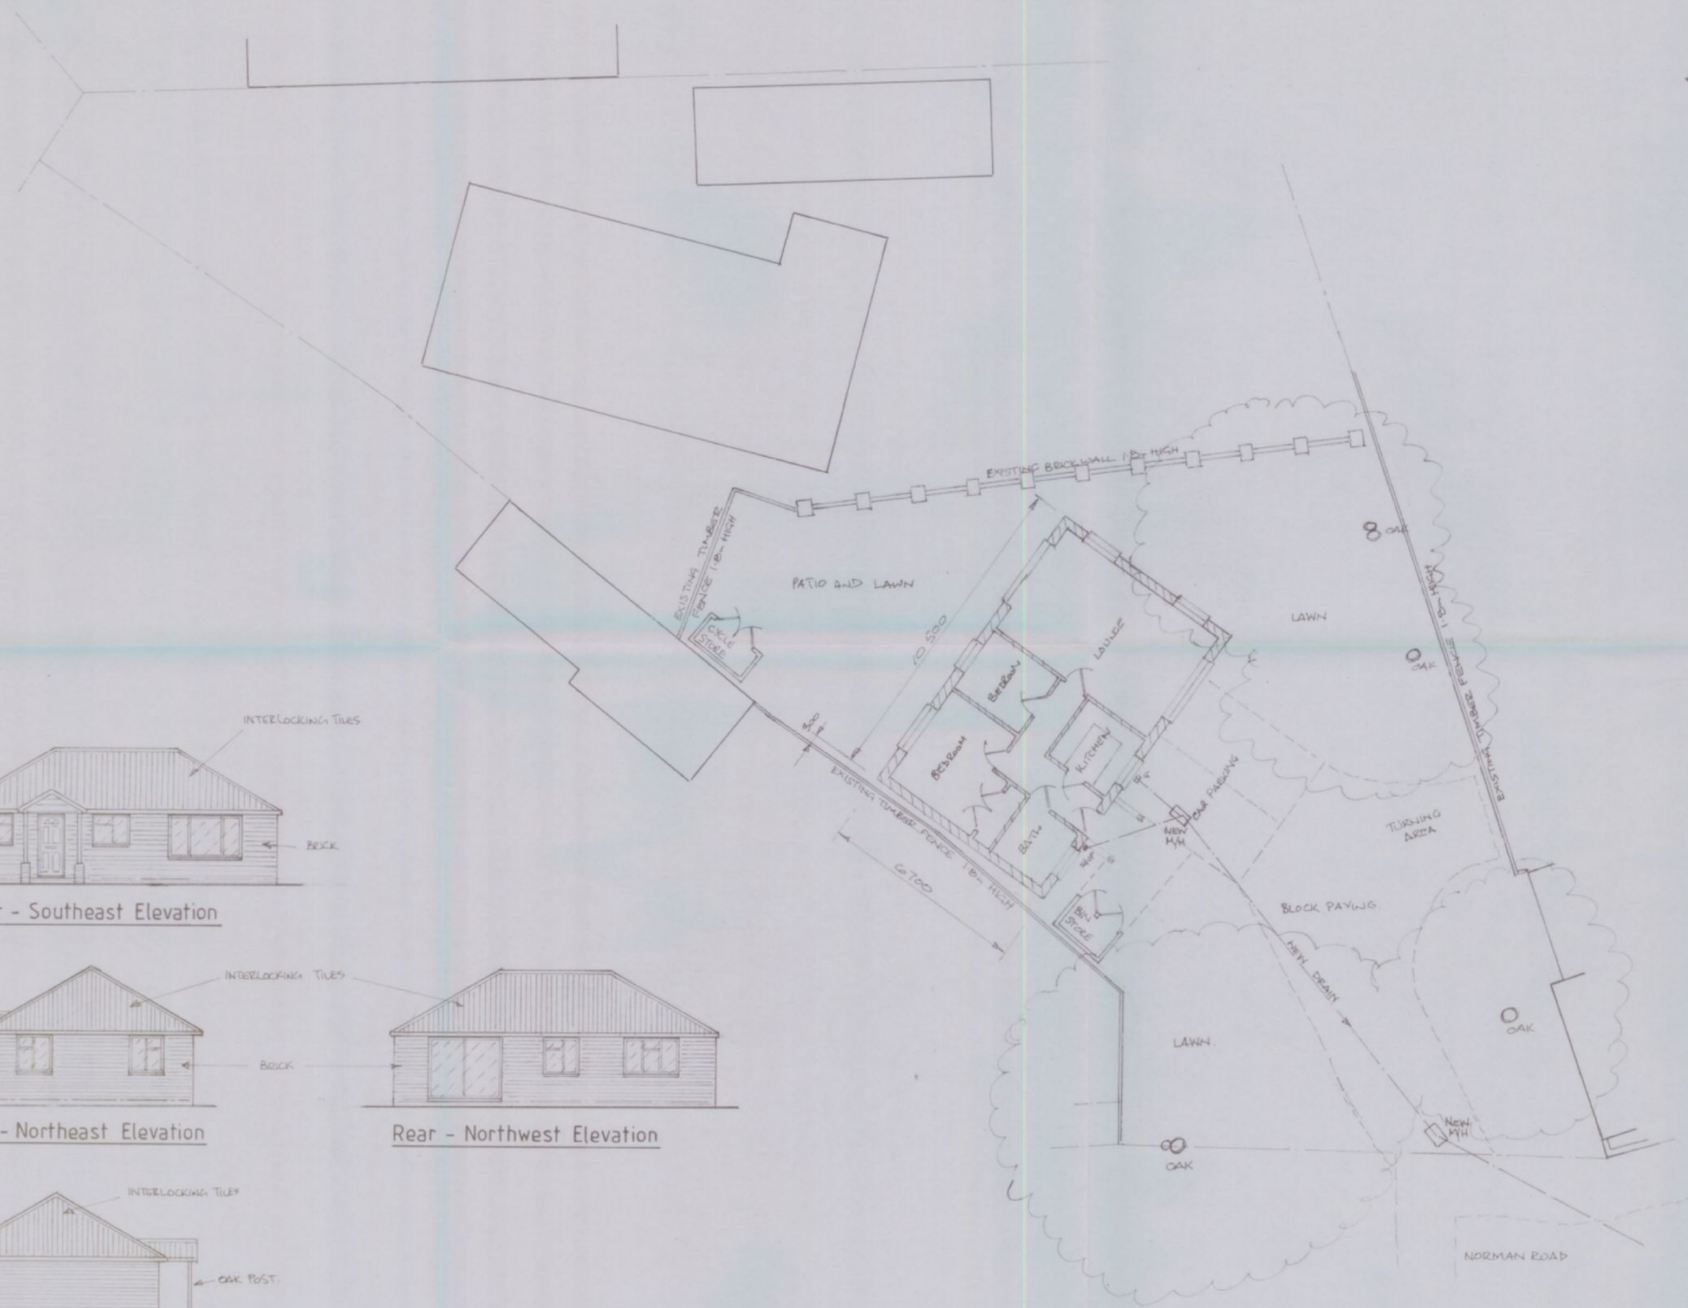

Proposed Bungalow and Site Plan

Scale 1-100

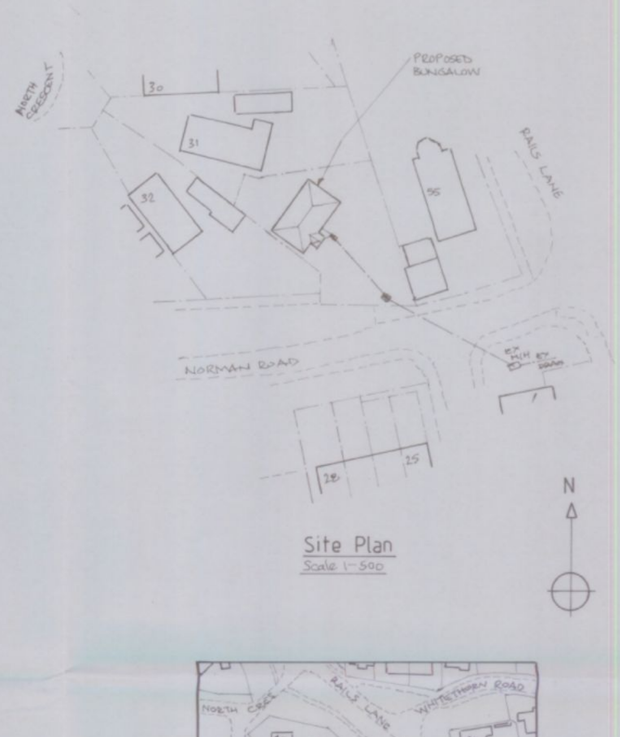

Site Plan

Scale 1-500

N



Location Plan Scale 1-1250

ORDNANCE SURVEY LICENCE NUMBER 100045436

Front - Southeast Elevation

Side - Northeast Elevation

Rear - Northwest Elevation

Side - Southwest Elevation

New Bungalow

Mike Gillings - Building Plans
'Oakdene', 248 Milton Road, Cowplain,
Waterlooville, Hampshire. PO8 8TX
Tel: 023-9264 8053 Fax: 023-9278 2670

LAND TO REAR OF
31 NORTH CRESCENT, HAYLING ISLAND,
HAMPSHIRE. PO11 9LR.

Scales	1 - 100
Date	July 2010
Project Nº	10 / 1980 D
Drawing Nº	1980.01

HAVANT BOROUGH COUNCIL
20 SEP 2010
RECEIVED

Nº	Amendment

Service Point Southampton 03