
B.O.H.
PERMIT

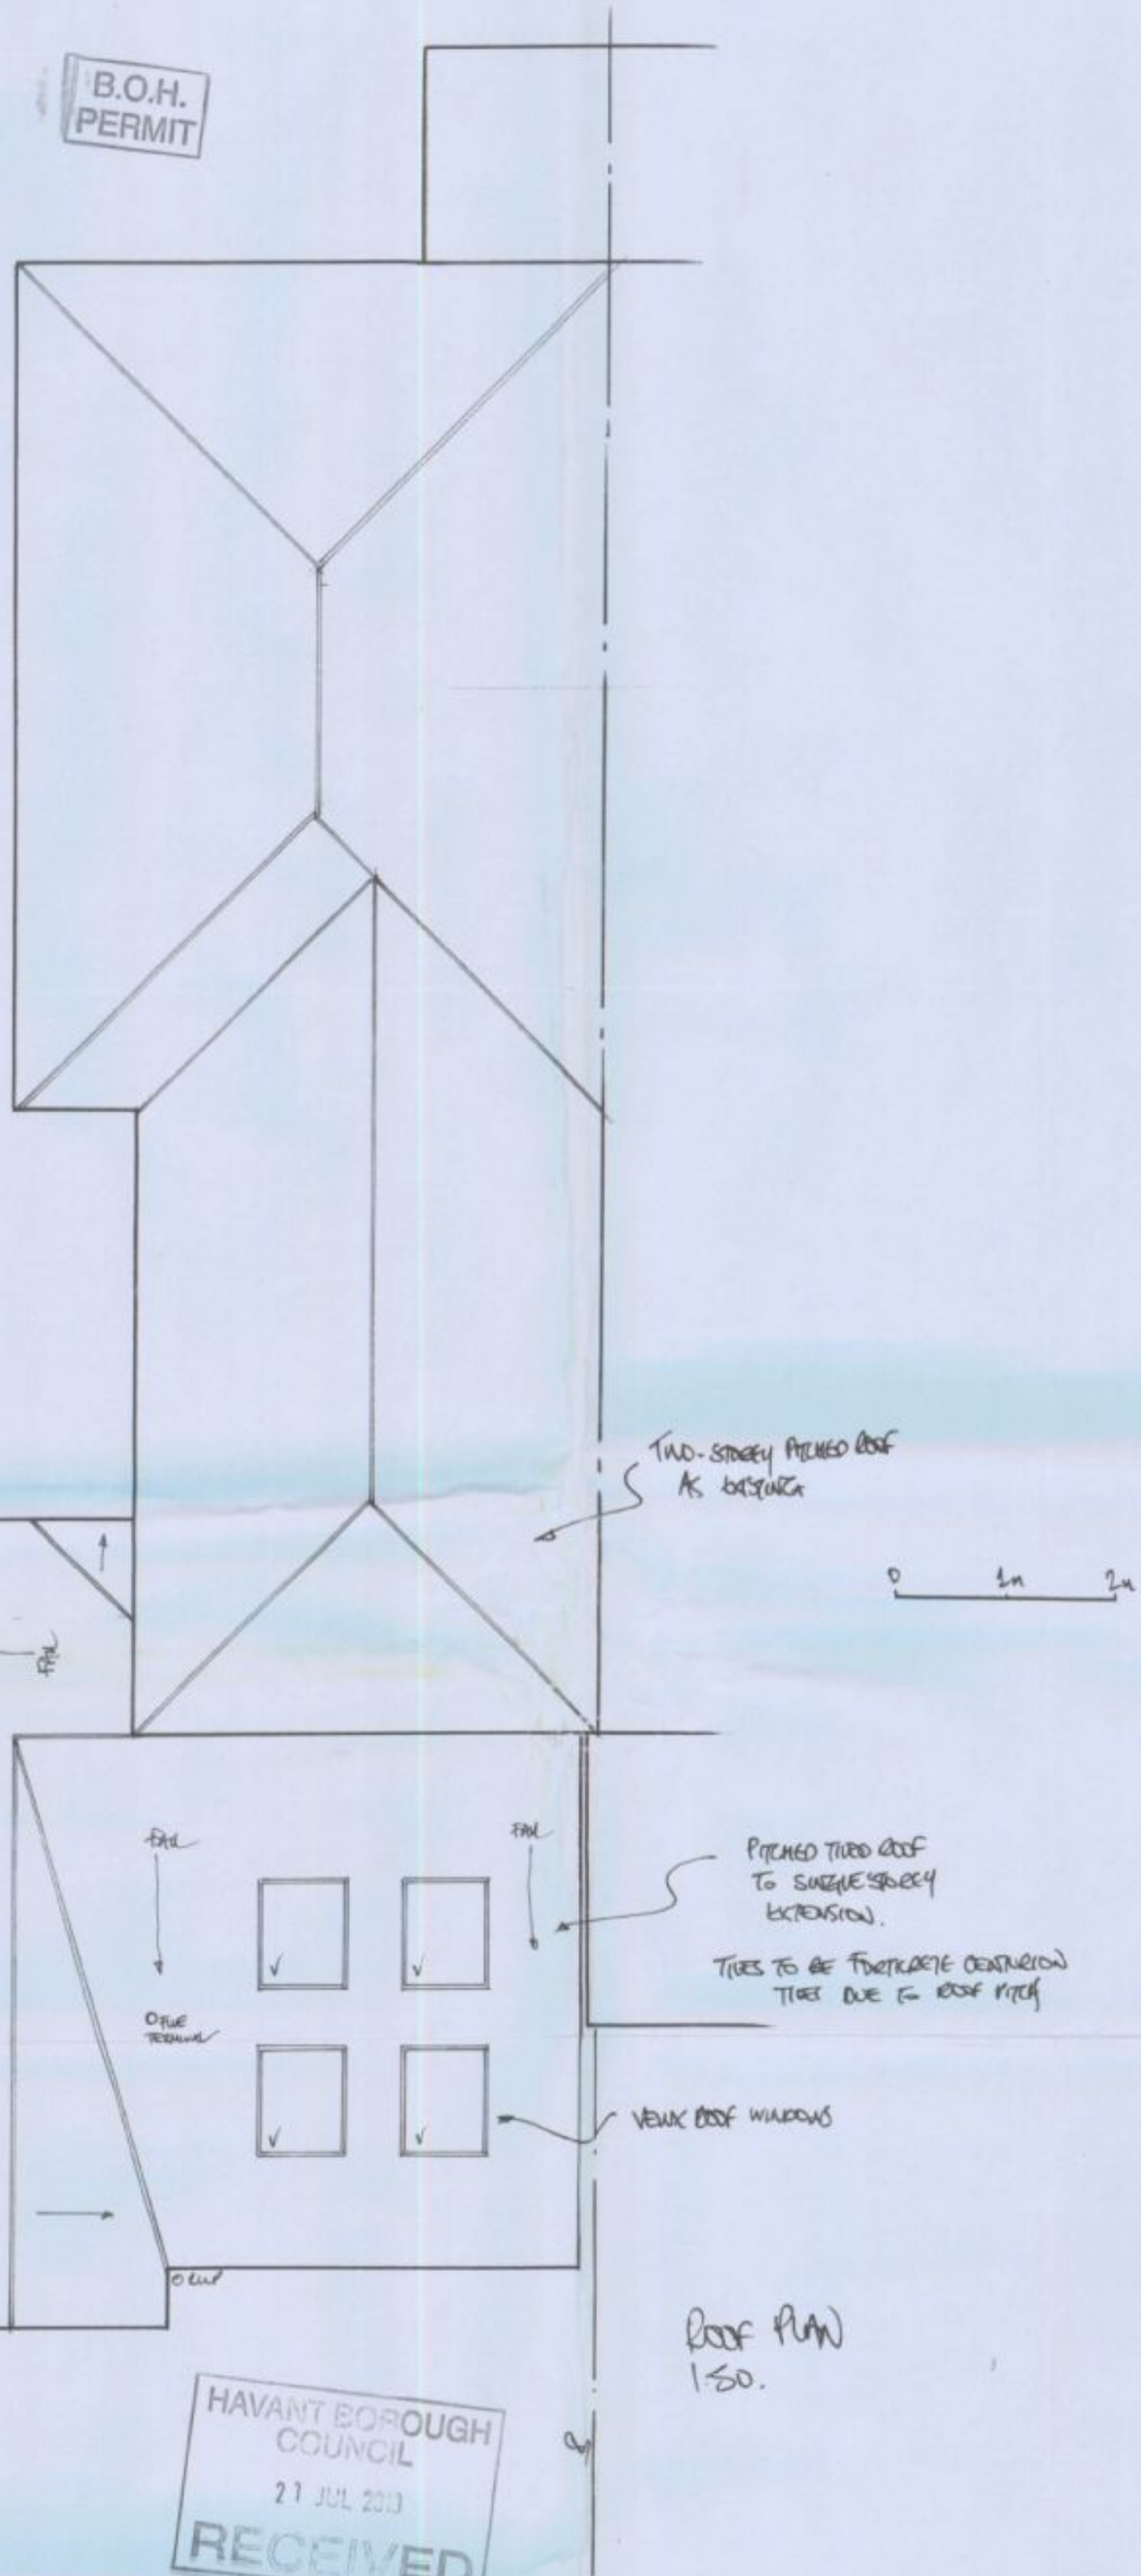

ROOF PLAN
1:50.

HAVANT BOROUGH
COUNCIL
21 JUL 2010
RECEIVED

Proposed Rear Extension
26 Wallis Road
Waterlooville
PO7 7RX

PMG
SurveyingPlanDrawingConsultancy

PMG (Building Design & Consultancy) Ltd
20 Bluebell Way,
Whiteley, Fareham,
Hampshire PO15 7FF
Tel: 07796 124247
Email: paul@pmgltd.uk.com
www.pmgltd.uk.com

003 – Proposed Roof Plan
June 2010 – Rev A

This is not a specification of works, but has only been produced for the purposes of gaining local authority approval. Drawings to be read in conjunction with the Building Notes and Structural Calculations. No works to commence until full Building Regulation approval has been granted. Builder to check all scaled and stated dimensions prior to commencement, including spans of structural members.