PERMIT

B.O.H.
PERMIT

17 MAY 2010
RECEIVED



ground floor

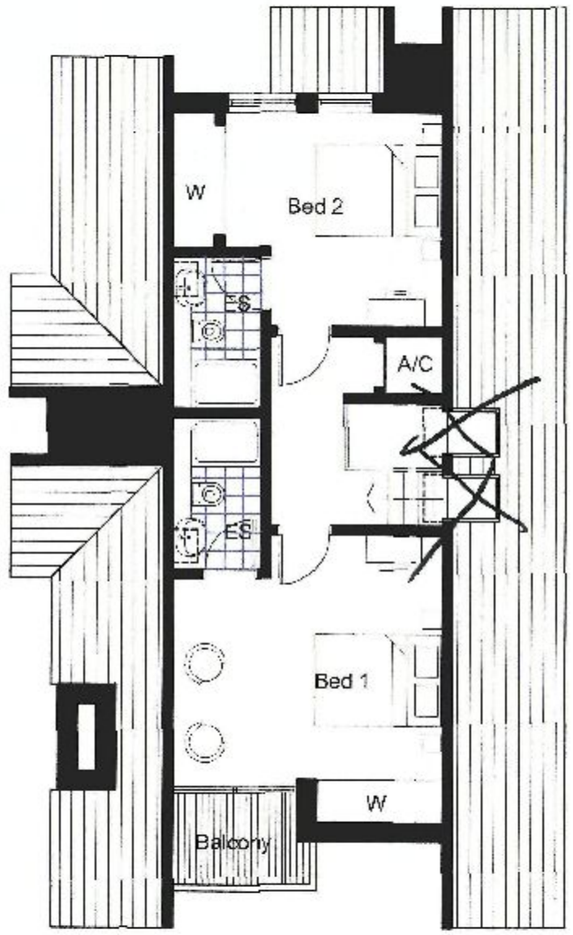

first floor



plot 1 floor plans 1:100

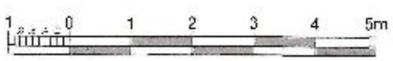

PLANNING

Project Title: New Housing	Project No: 3310011
The Crow's Nest PH	Dwg No: 003
Wanderville	Rev: A
Drawing: Four Bed House Type Floor Plans	Scale: 1:100 @A3
	Drawn By: NJL Date: 19.04.10
	Checked By: NJL Date: 19.04.10

archial

2 St Stephens Court, 15-17 St Stephens Road, Bournemouth, BH2 6LA
T: +44 (0)1202 554575 F: +44 (0)1202 294707
www.archialgroup.com