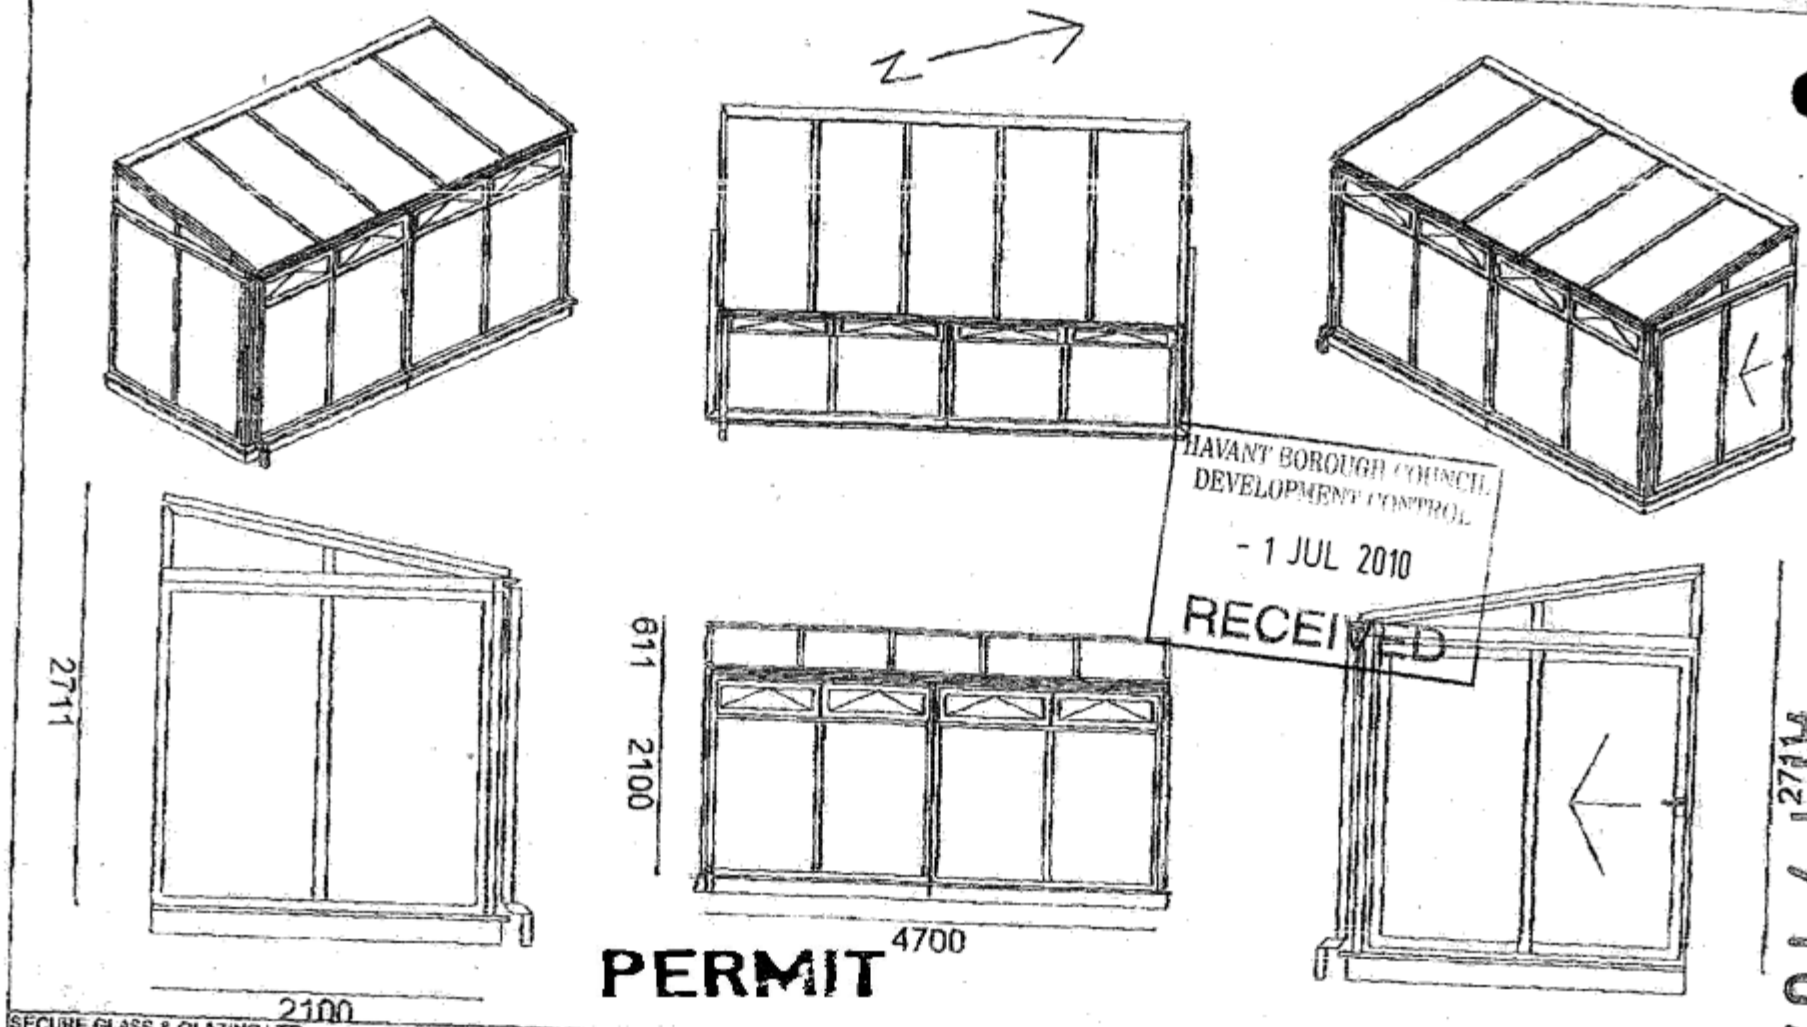

HAVANT BOROUGH COUNCIL
DEVELOPMENT CONTROL
- 1 JUL 2010
RECEIVED

APP/10/0341

PERMIT

SECURE GLASS & GLAZING LTD
UNIT 3
CHALLENGE ENTERPRISE CENTRE
SHARPE CLOSE
PORTSMOUTH
PO3 5RJ
TEL: 02392 697100
FAX: 02392 653156
QUOTE NO: Q034826
REF: ROSEMARY

All dimensions are in millimetres and internal
** NOT TO BE USED AS A BASE PLAN**
all drawings may change subject to planning

Suntrade Windows , Doors And Conservatories
Dunraven House
Stormy Down
Pyle
Bridgend
CF33 4AH
FAX 01656 746786 PHONE 01656 746650