
5 ESHER GROVE WATERLOOVILLE

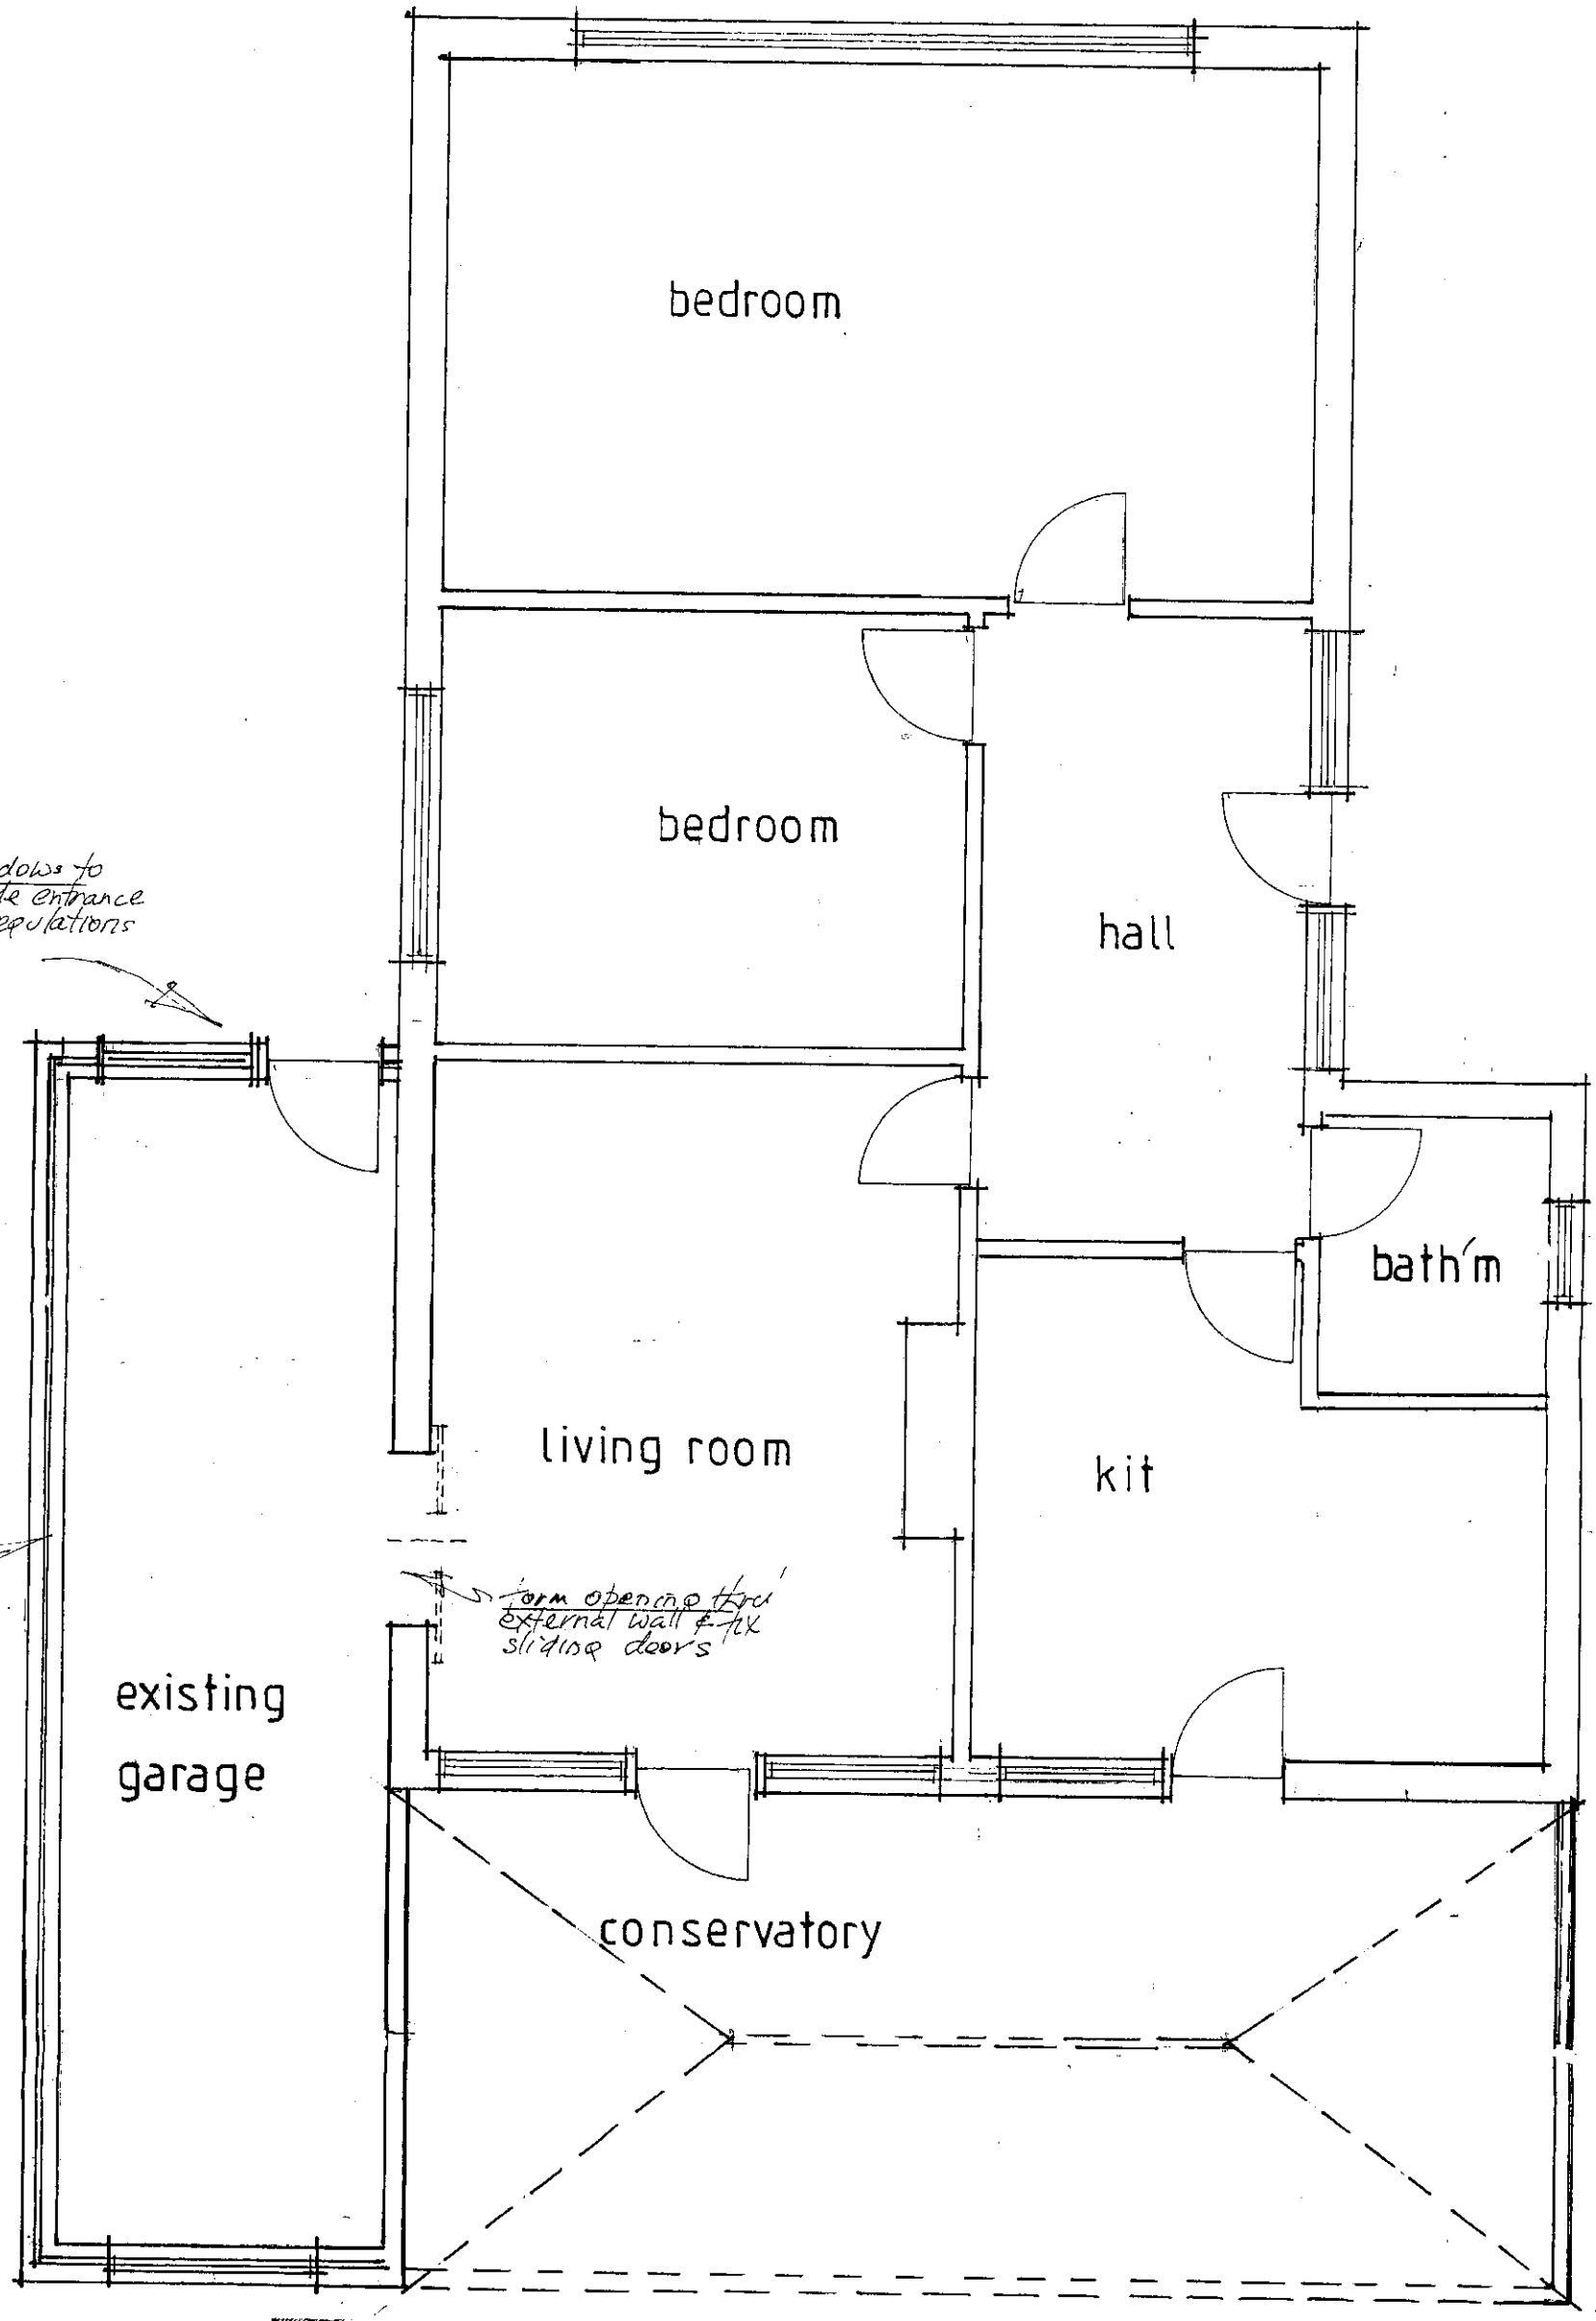

ground floor plan

and garage (AS PROPOSED)

scale 1-50

PLANNING CONTROL
19 MAR 2010
RECEIVED

B.C.O.M.
PERMITTED

DEC 09