


PERMIT

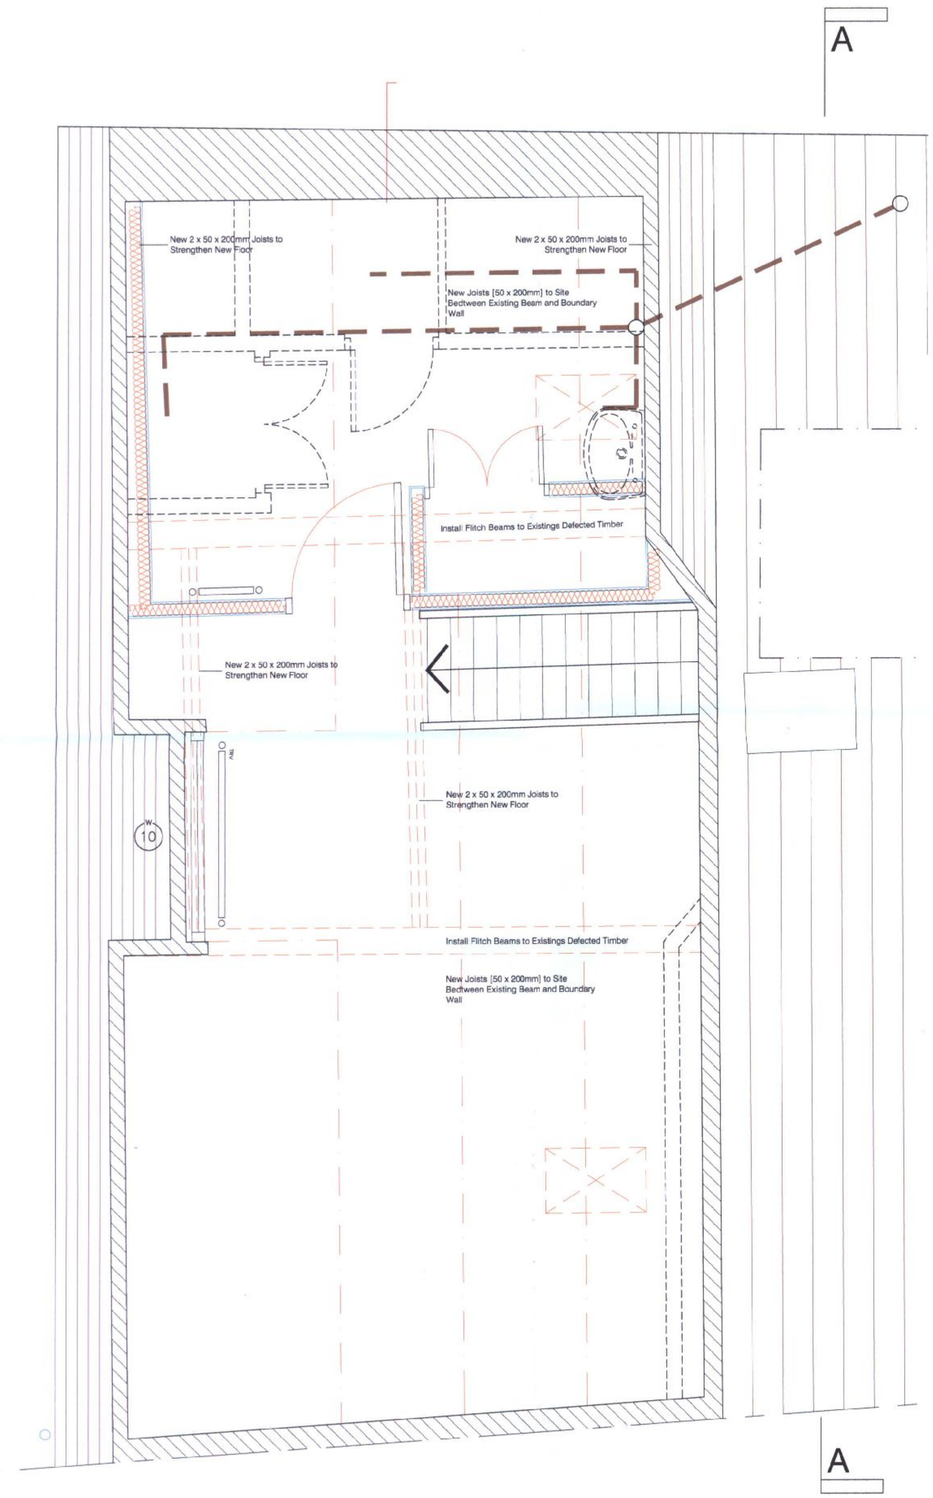

Proposed Second Floor Plan @ 1:20

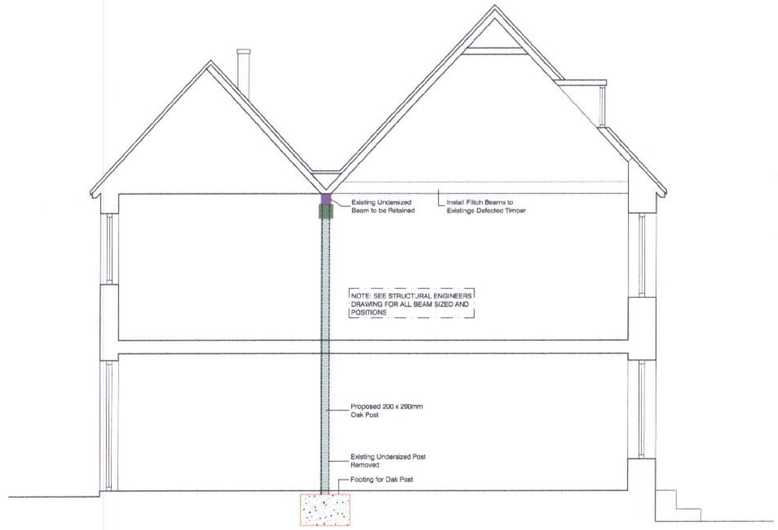

Proposed Second BB @ 1:50

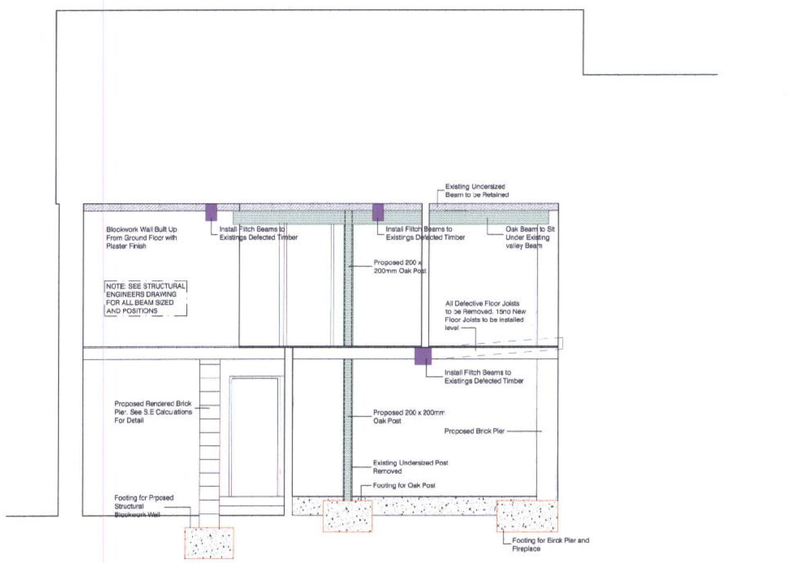

Proposed Second AA @ 1:50

NOTES:

Dimensions to be checked on site before commencing work. Any discrepancies shall be reported to the architect immediately.

Do not scale from these drawings except for planning purposes.

Use figured dimensions only.

Where applicable this drawing is to be read in conjunction with other consultants' drawings.

All drawings to be read in conjunction with specification and all other drawings including structural engineer and mechanical and electrical drawings / specification



Existing Defective Timbers





HAVANT BOROUGH COUNCIL
01 JUN 2010
RECEIVED

REV	DATE	AMENDMENT	DRAWN
A	14.5.10	Structural Design Revised	THGD

helyerdesign
sustainability through design
mail@helyerdesign.co.uk www.helyerdesign.co.uk.
1 The Old Flour Mill, Emsworth, PO10 7BT
01243 370 715

CLIENT
Mr Matthew Lawrence

PROJECT
20 South Street, Emsworth, Hampshire

DRAWING
Structure

SCALE
As noted

DATE March 2010

DRAWN PT

DRAWING NUMBER
09115/010

REVISION
A