



PERMIT

ROMAN & RIDGE TILES

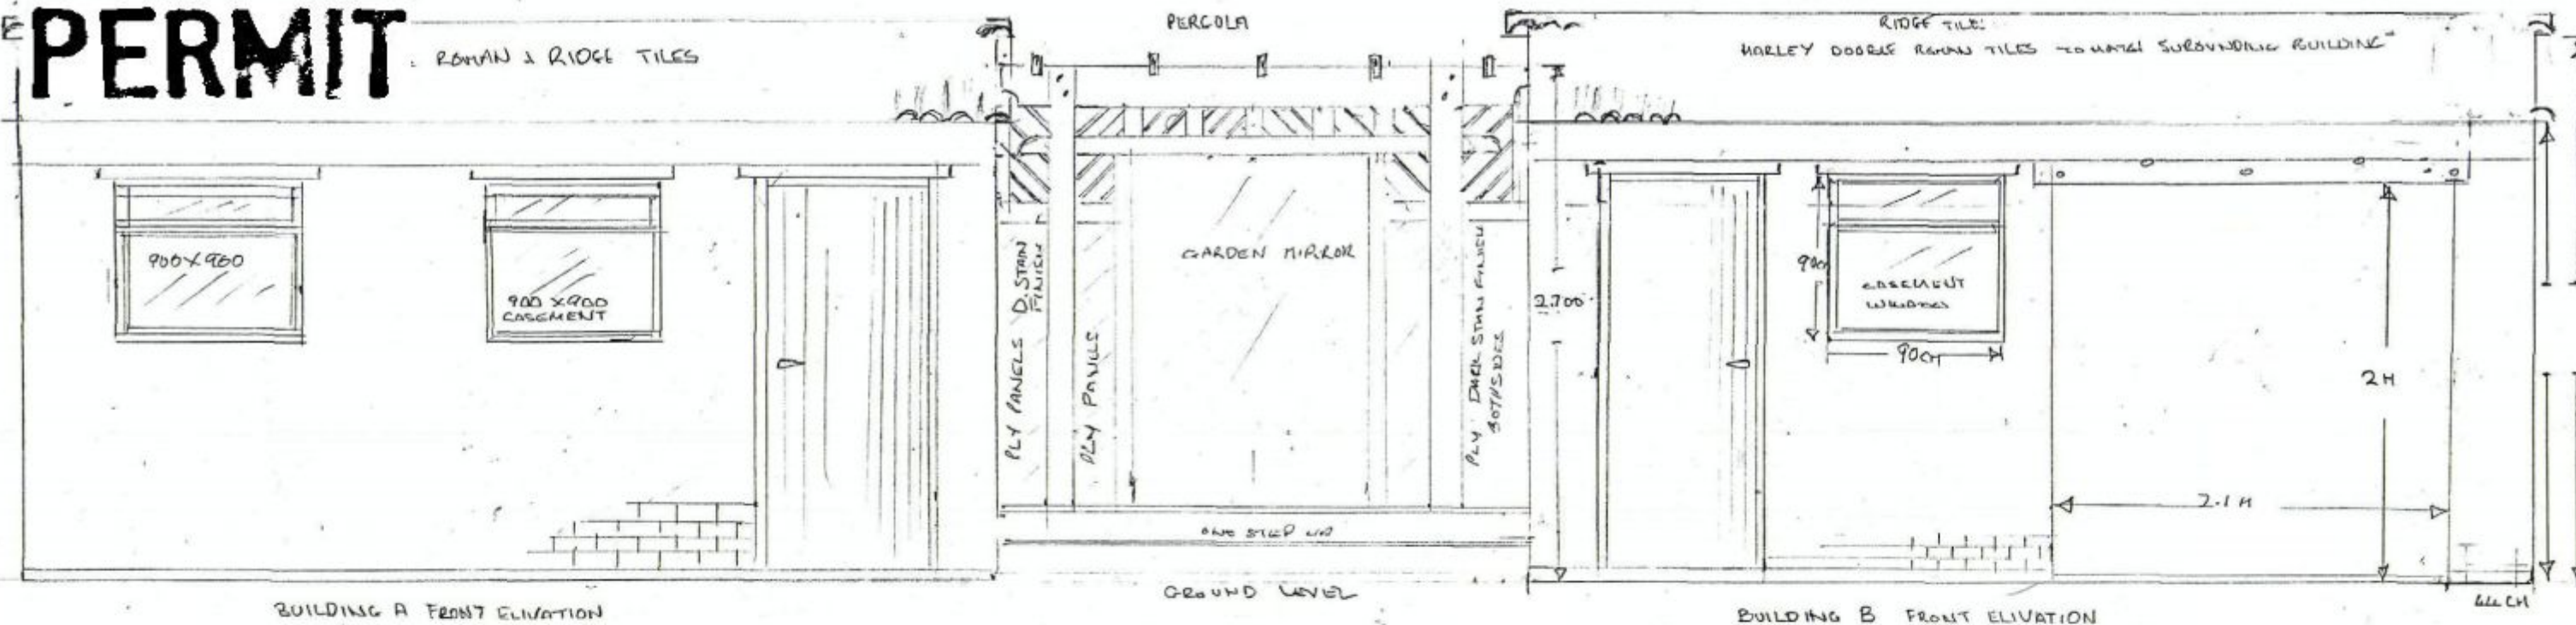

BUILDING A FRONT ELEVATION

BUILDING B FRONT ELIVATION

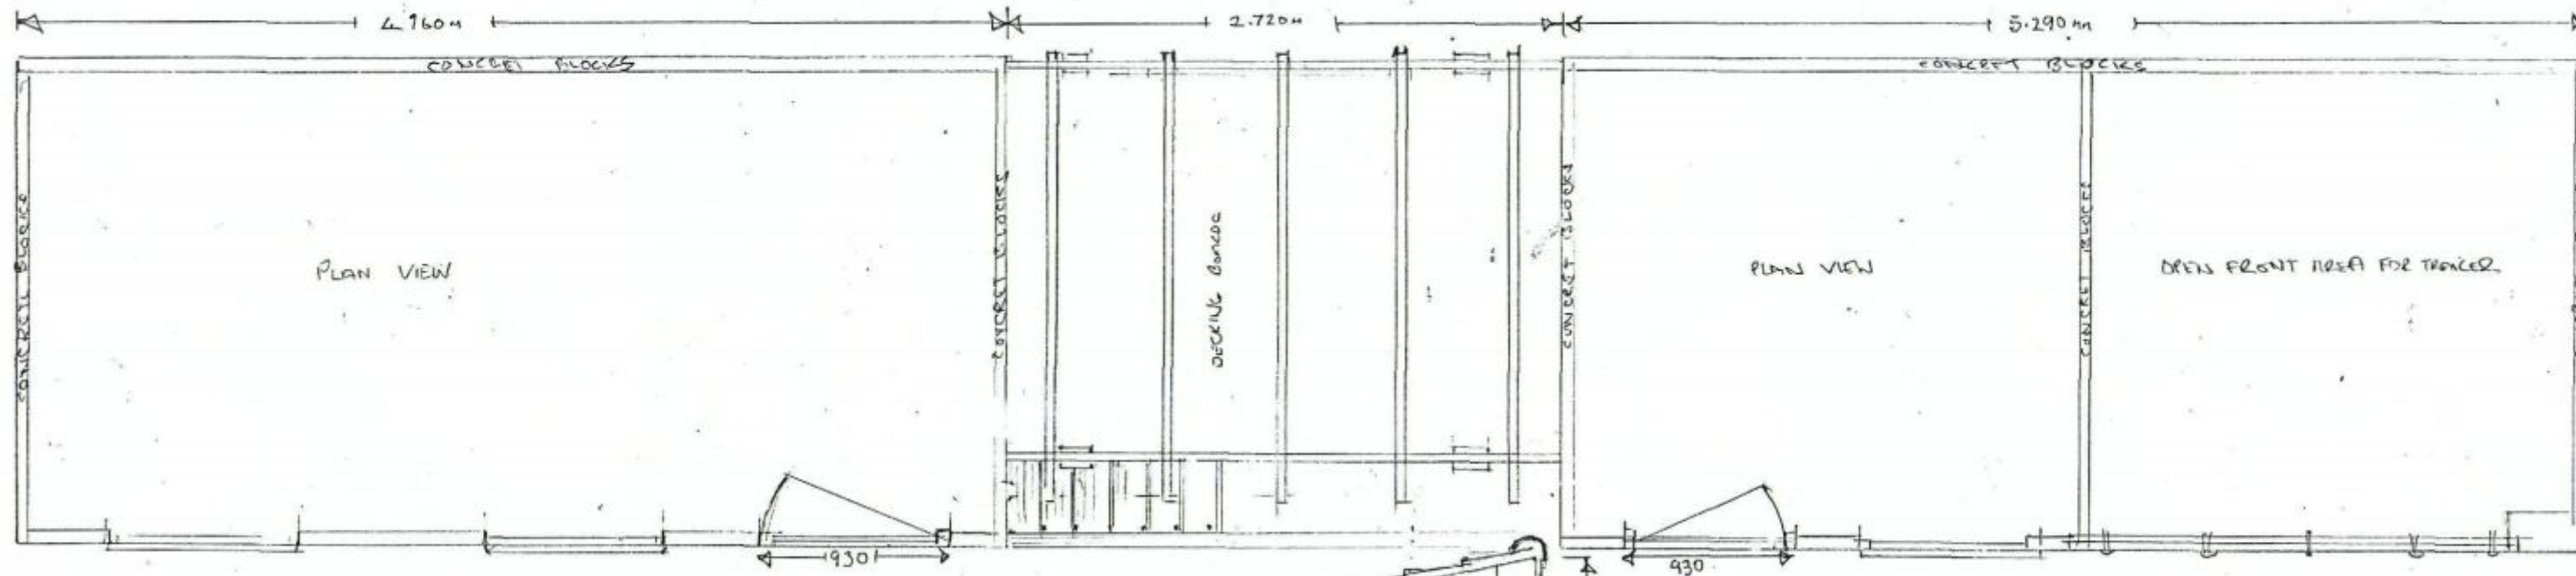

PLAN VIEW

PLAYS VIEW

DREN FRONT AREA FOR TRONCE.

DRAWING N°1

BUILDING A 2-370
B 2-200

BUILDING A 2.8 H.
" B 2.730 H.

END VIEW

PERMIT

DAVANT BORDOUGH CO. - CH
DEVELOPMENT CONTROL
11 OCT 2010
RECEIVED

SCALE 30mm - 1M