

PERMIT


Level Garden

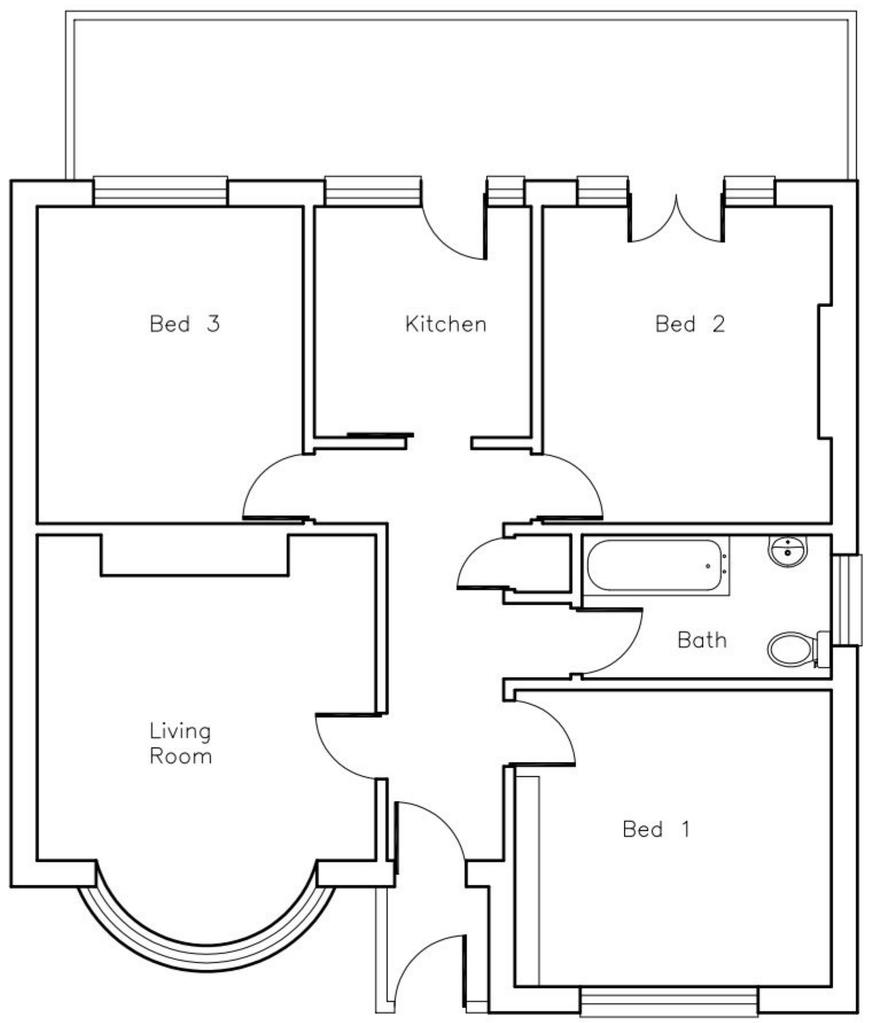

Floor Plan As Existing

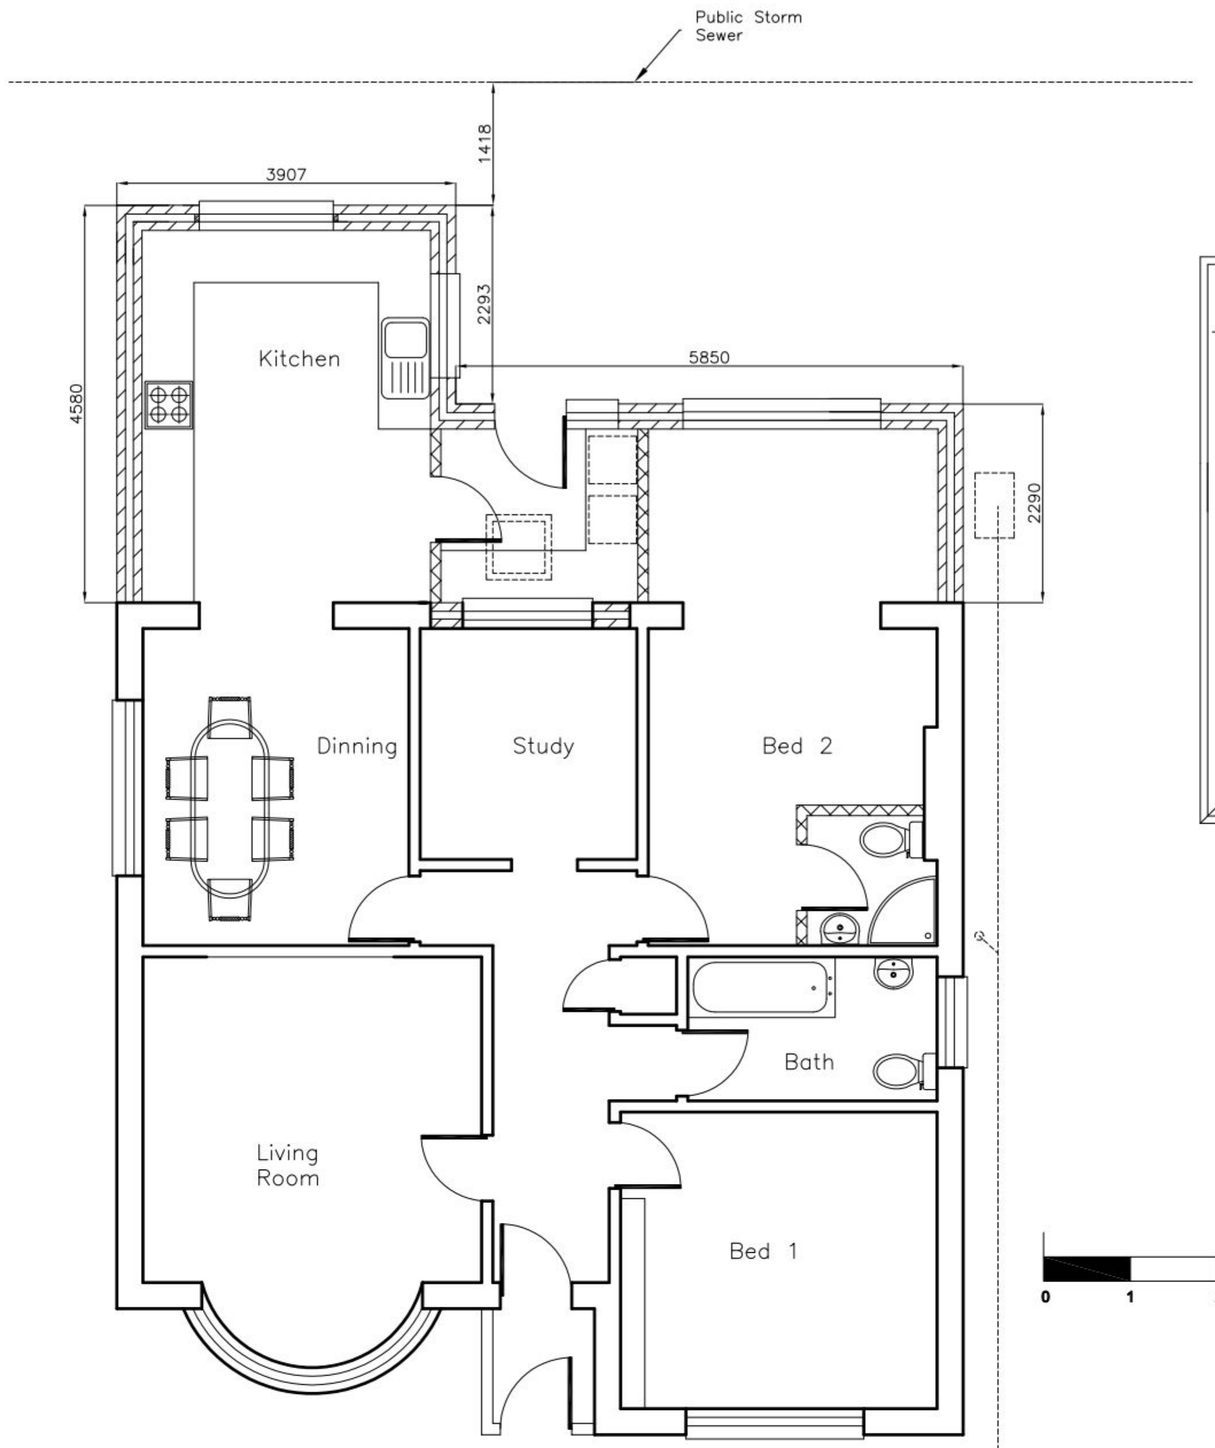

Floor Plan As Proposed (1:50)

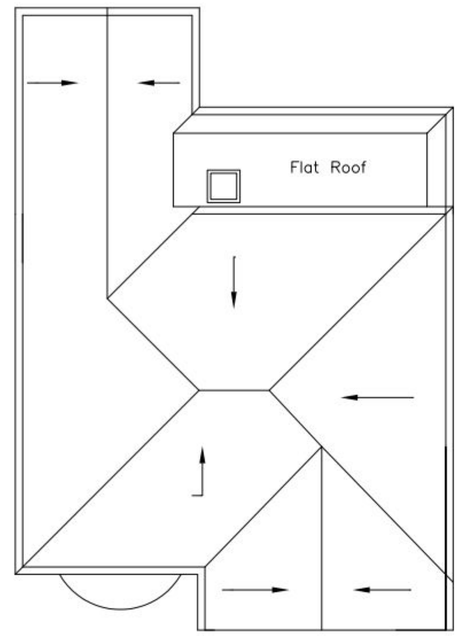

Roof Plan As Proposed (1:100)




1:100 Scale Bar



1:50 Scale Bar



Location Plan 1:1250

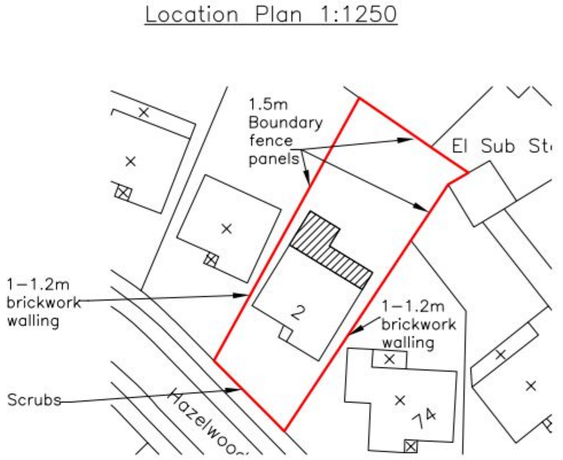


Block Plan 1:500

Serial Number: 01846700
Supplied by: www.ukmapcentre.com
Centre coordinates of this map: 469695 107145
Produced 20 Oct 2010 from the Ordnance Survey National Geographic Database and incorporating surveyed revision available at this date.
© Crown Copyright 2010.



Front Elevation As Existing

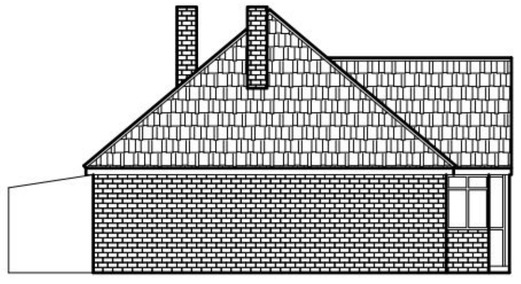

Side Elevation As Existing




Rear Elevation As Existing



Side Elevation As Existing (1:100)




Front Elevation As Proposed

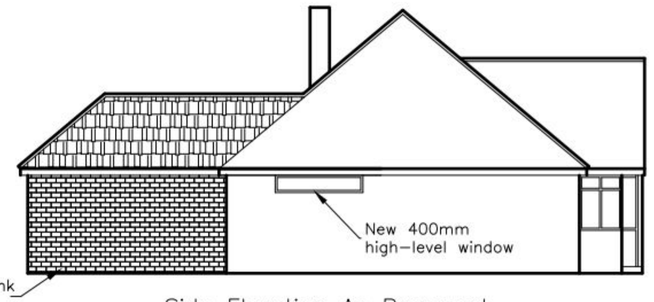

Side Elevation As Proposed



Rear Elevation As Proposed

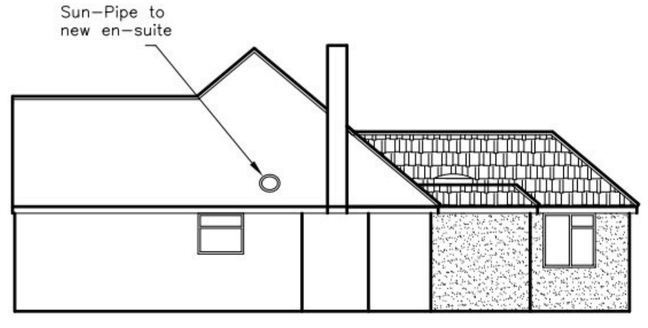

Side Elevation As Proposed (1:100)

WildCry Technical Services
1 Bealing Close
Southampton
SO16 3AW
email: admin@wildcry.com

SCHEME TITLE

2 Hazelwood Ave Havant PO9 3RE

DRAWING TITLE

Proposed Rear Extension

CREATED	DATE	CHECKED	APPROVED
MAH	Nov 2010		
DRAWING NUMBER	PROJECT NO.	SCALE	
Hazel001a		As Shown	
	REVISION	DWG. SHEET	
	REV	1_OF_1	

© Copyright - WildCry Technical Services 2010