PERMIT

PROPOSED CONSERVATORY AT 2B, ROOK FARM WAY, HAYLING ISLAND, HANTS.
FOR MR & MRS D. STIRLING.



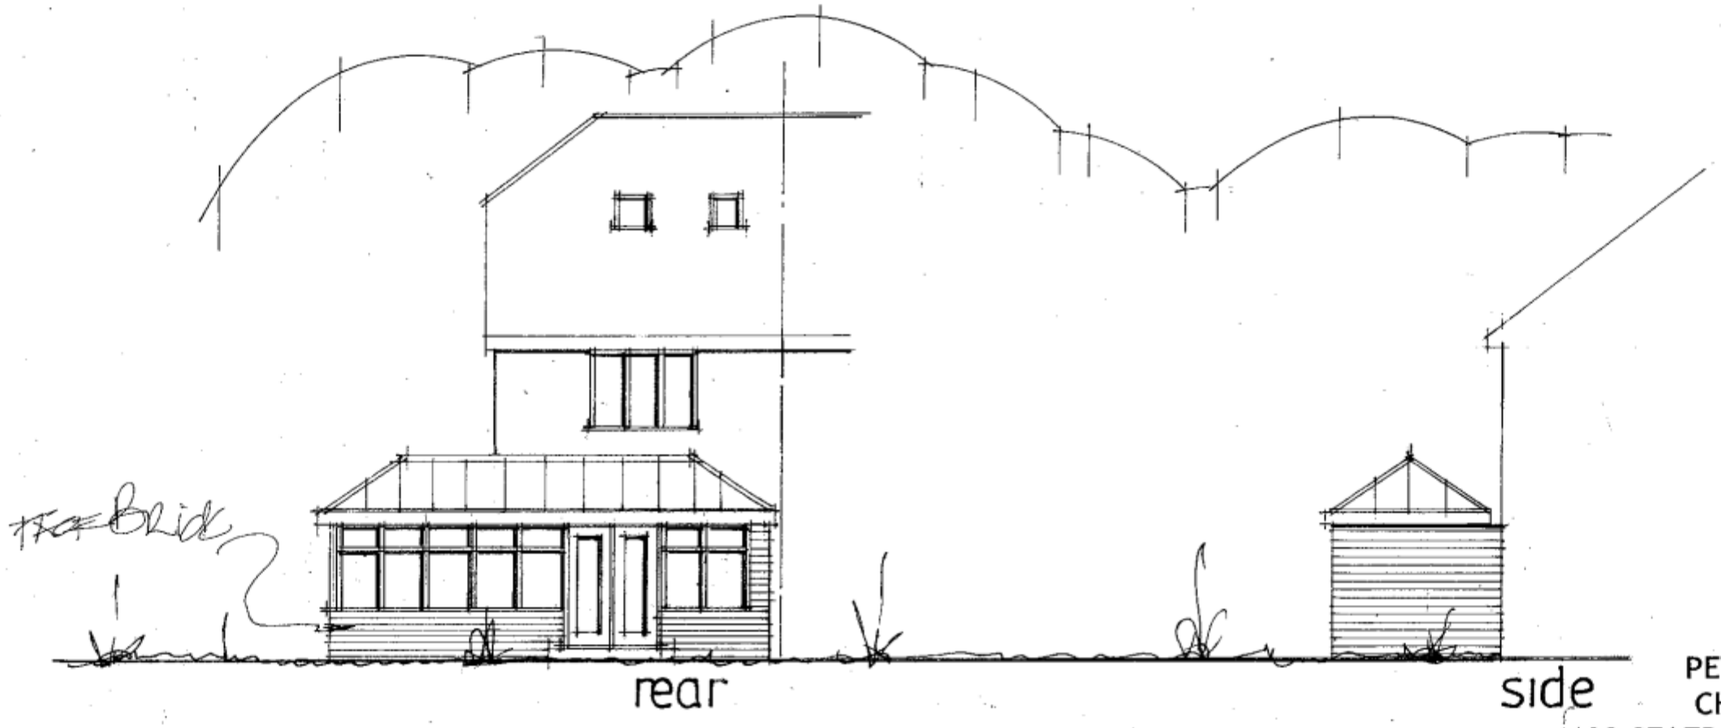

date april 2011
scale 1·100

PROPOSED

PETER J. WALKER MRICS
CHARTERED SURVEYOR
182 SEAFRONT, HAYLING ISLAND, HANTS
PO11 9 AN

TEL: 02392 467571