

PERMIT


NOTES:
Do not Scale from this Drawing except for planning purposes.
Drawing prepared from measured survey by Midland Survey Ltd.




South



West

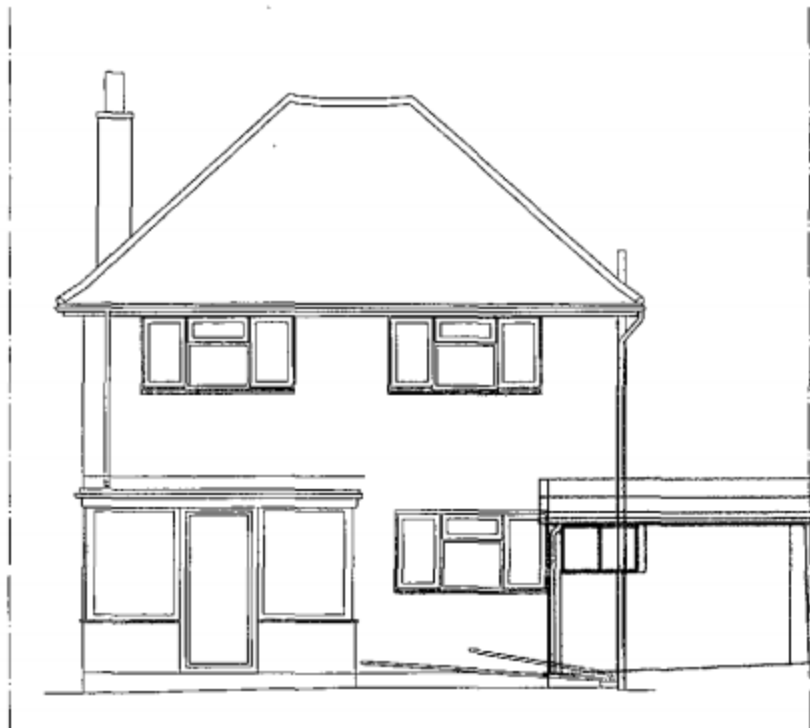

North

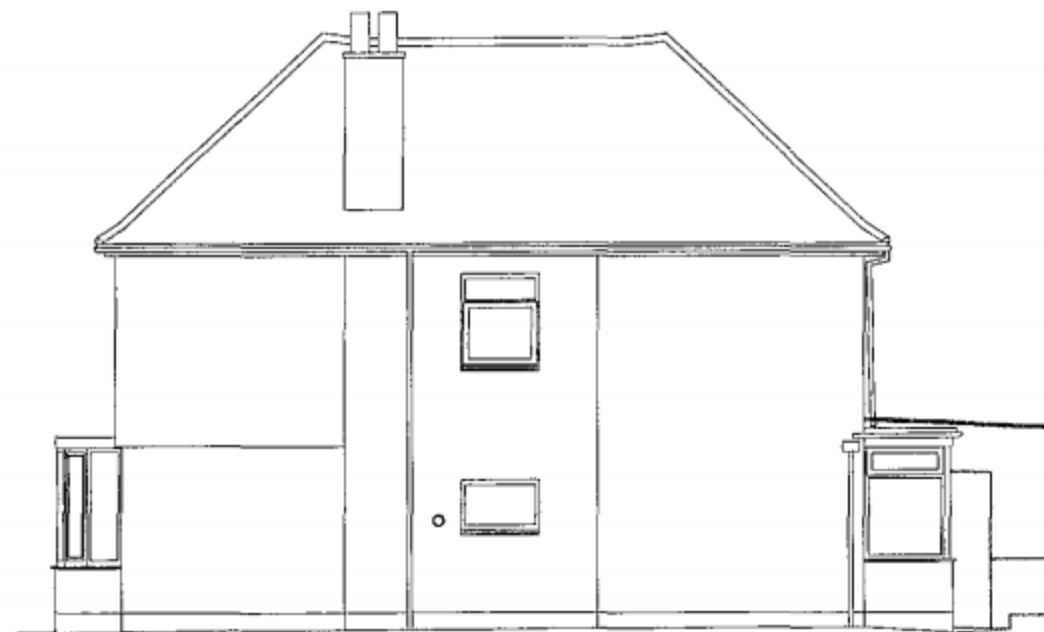

East



mf designs ltd

Chartered Architects



12 Wensley Gardens • Emsworth • Hampshire • PO10 7RA
Director: Martin Farrer RIBA • Co Registration No. 4507379

Date: Jan' 2011
Scale: 1:100

Job No: 3014
Dwg No: 101

SURVEY AS EXISTING
EXTENSIONS AND ALTERATIONS
20 WICKOR WAY, EMSWORTH. HAMPSHIRE. PO10 7RE