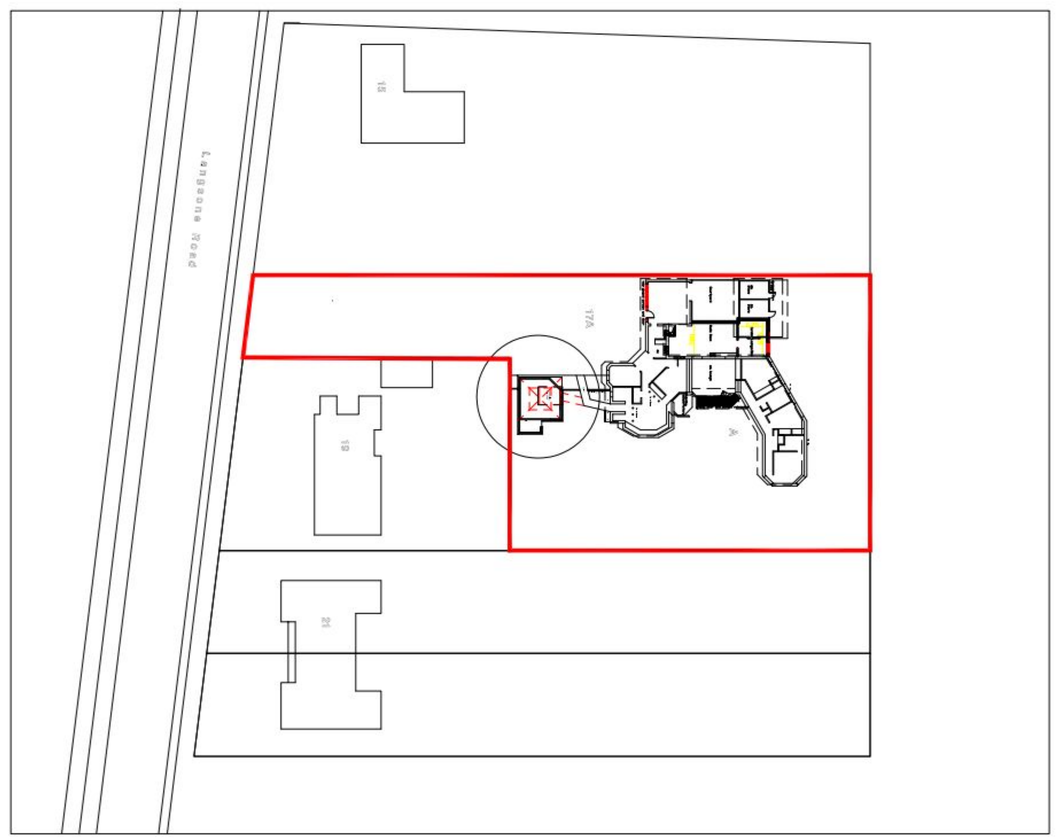

BLOCK PLAN (1:500)

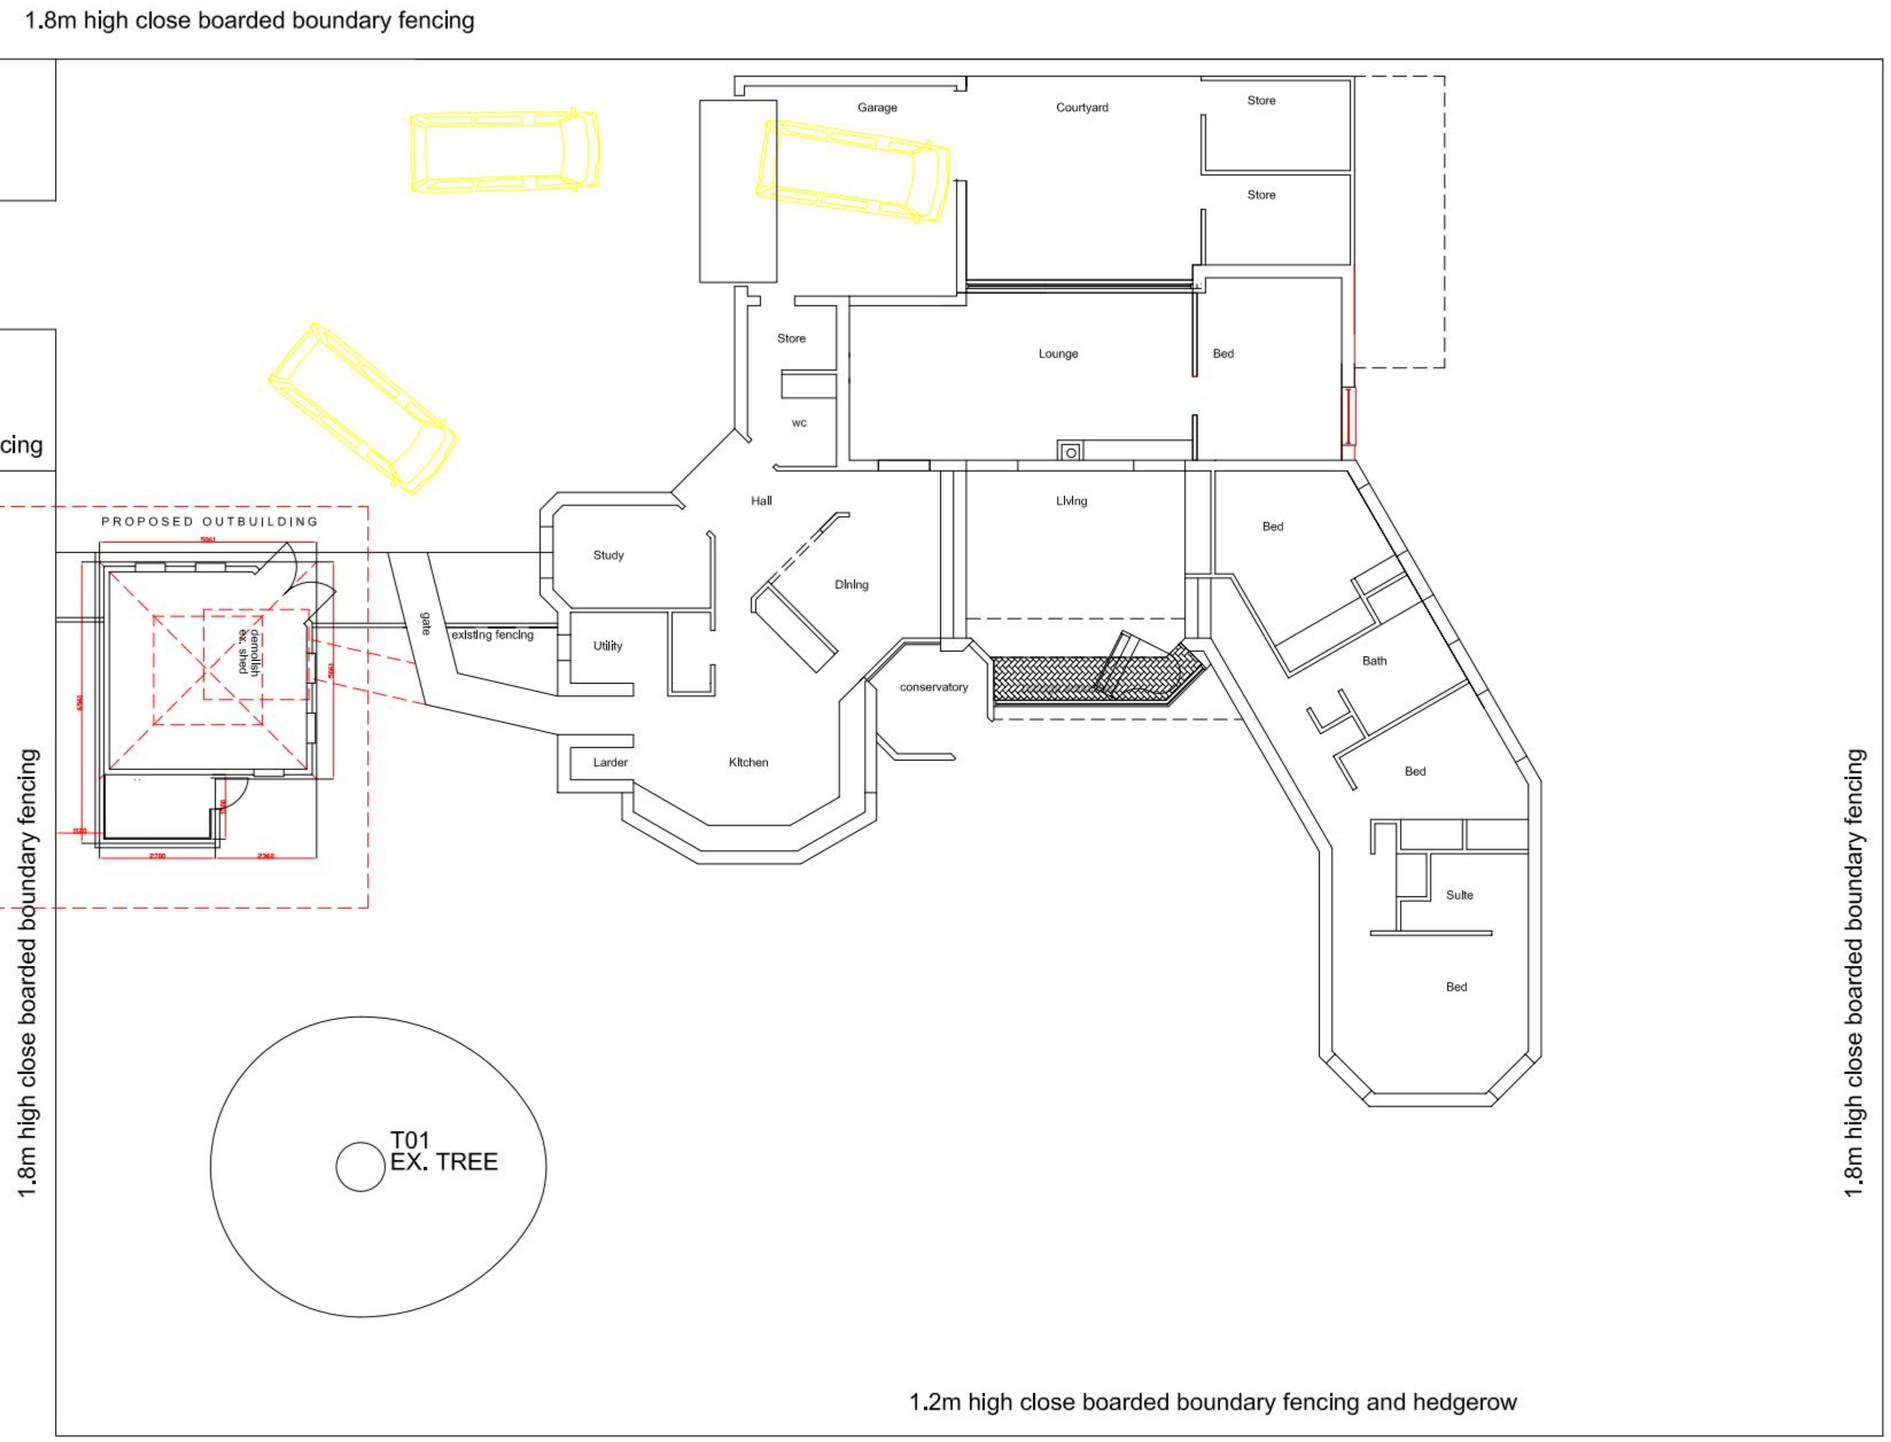

PROPOSED PLAN (1:100)

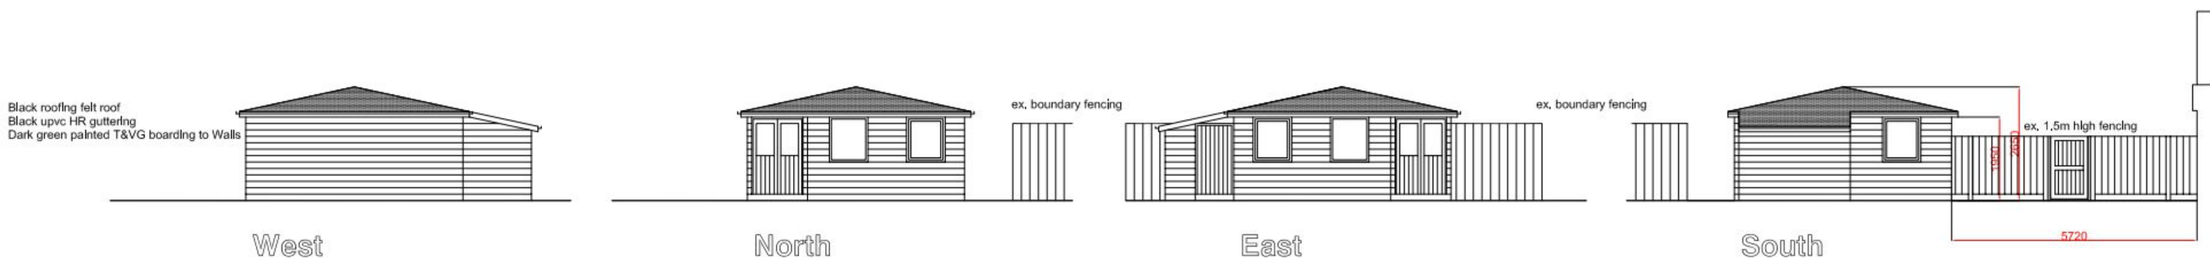

ELEVATIONS (1:100)

PERMIT

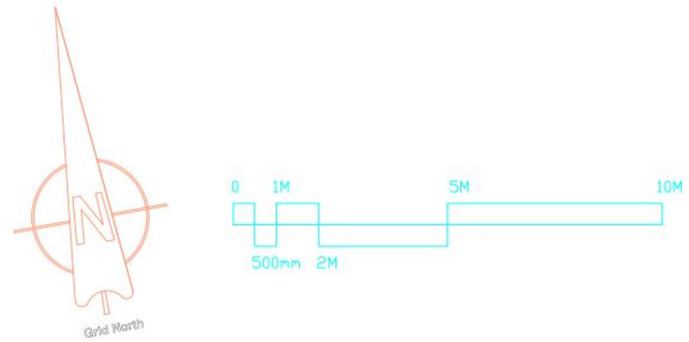

REVISION A: FENESTRATION INDICATED - 04/02/11 - PG

SCALE	1/100
DATE	Feb.11
AUTHOR	PG
TITLE	17A, Langstone Road
DETAIL	Proposed Garden Outlbuilding
DRAWING No	General Arrangement & Block Plan
	11/01/02

CONTRACTOR MUST CHECK ALL DIMENSIONS ON SITE BEFORE COMMENCING ANY WORK OR SHOP DRAWINGS. ANY DISCREPANCIES SHOULD BE REPORTED IMMEDIATELY.
© COPYRIGHT

PETER GALLOWAY PARTNERSHIP
pgp ARCHITECTS
BURGAN HOUSE, 8/10 EAST STREET,
HAVANT, HAMPSHIRE PO9 1AQ
TEL 02392 472650 FAX 02392 472702