REFUSE

HAVANT BOROUGH COUNCIL
19 JAN 2011
RECEIVED

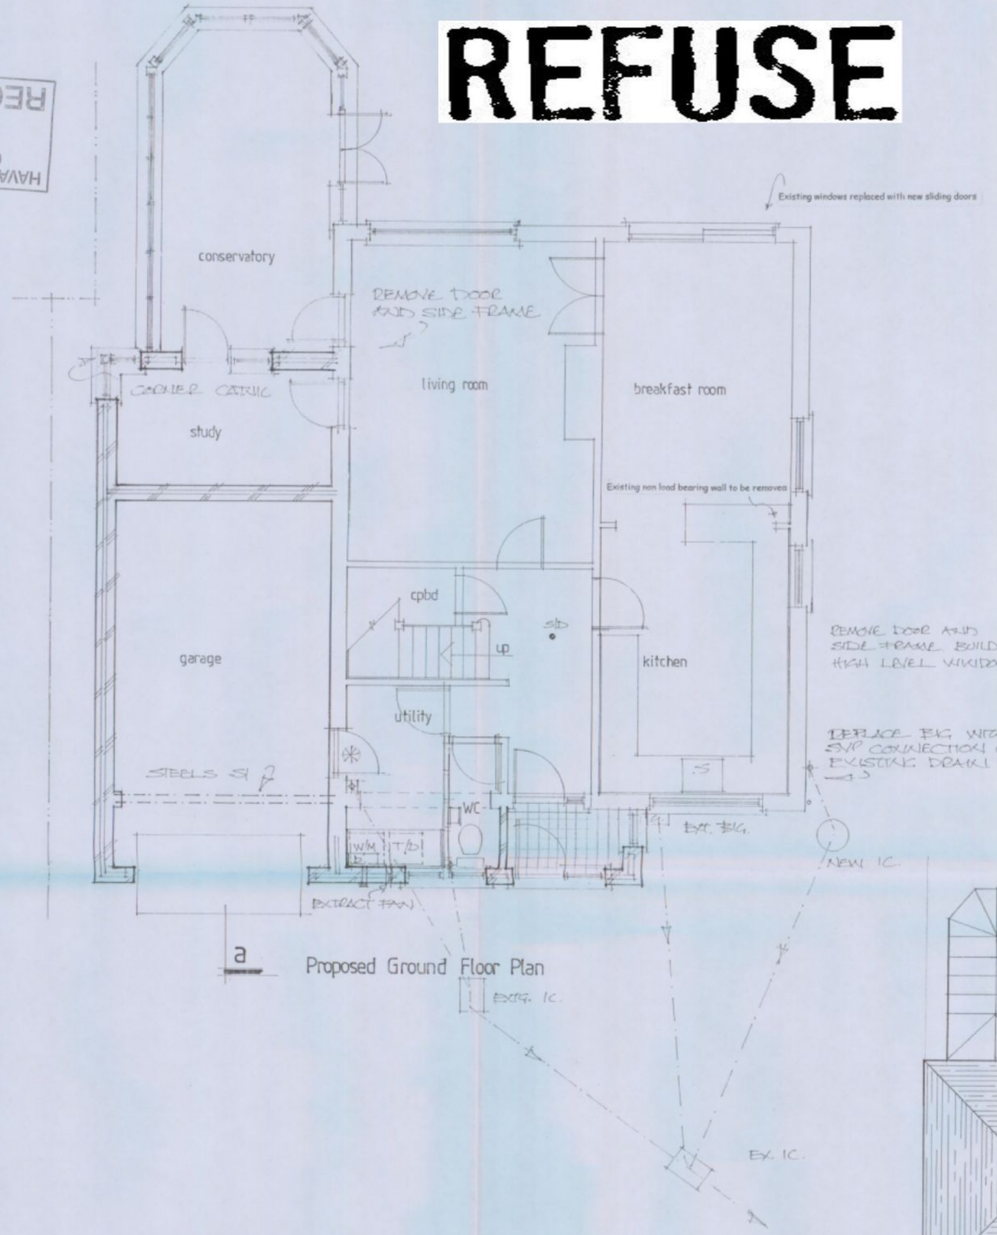

a Proposed Ground Floor Plan

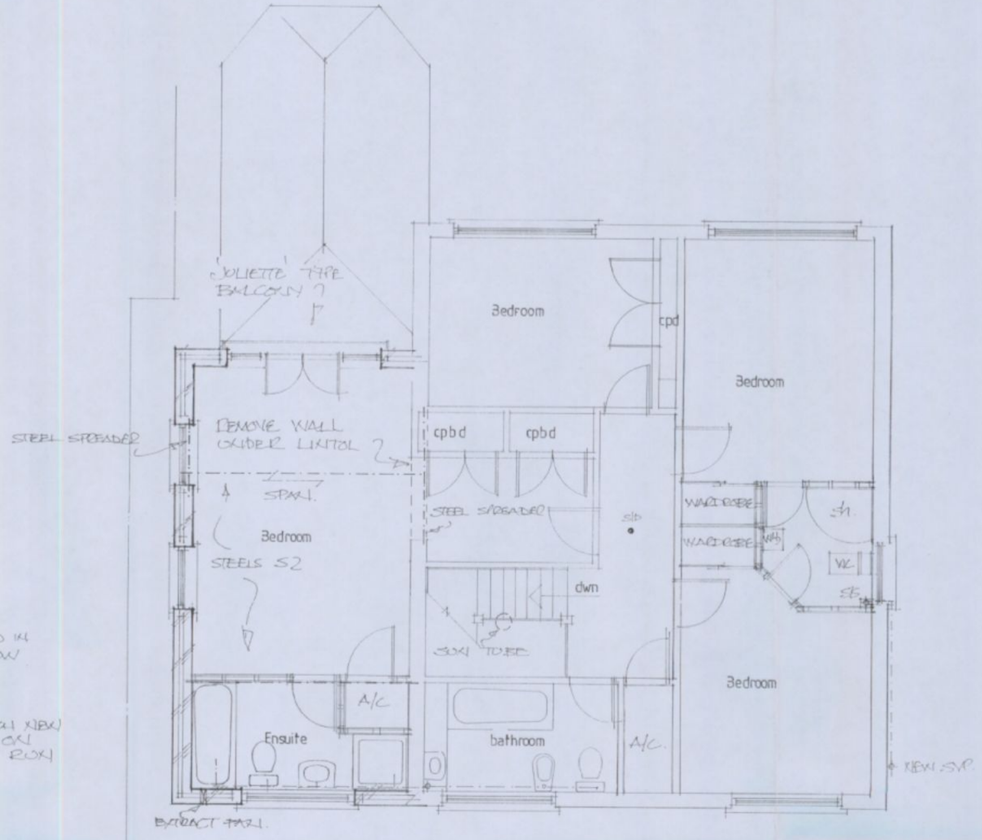

Proposed First Floor Plan

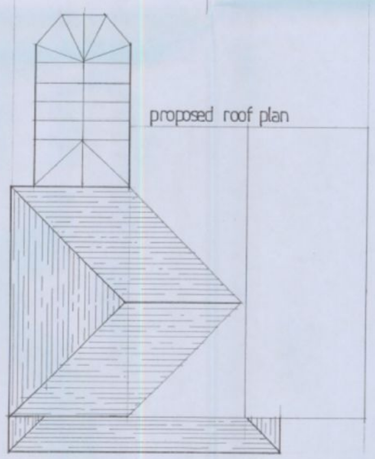

proposed roof plan

0 1 2 3 4 5 scale 1:50 m.
0 2 4 6 8 10 scale 1:100 m.



Proposed front elevation

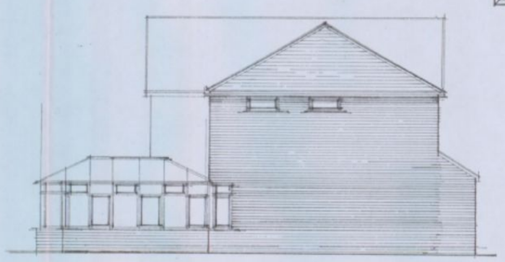

Proposed side elevation



Proposed rear elevation

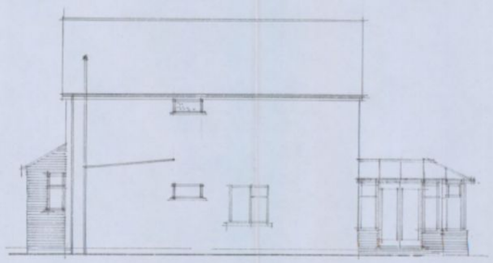

Proposed side elevation

Note:
All dimensions must be checked on site and not scaled from this drawing.
EXCEPT FOR LOCAL AUTHORITY PLANNING PURPOSES.

Date	Revision
A JAN 2011	clients amendments

© copyright

THORNS-YOUNG
ARCHITECTURAL

THORNS-YOUNG LTD
232 London Road, North End, Portsmouth, PO2 9BQ
Tel: 0023 9267 2883 Fax: 0023 9266 3457

Client
Mr & Mrs Booth

Job Title
66 Fourth Avenue
Denvilles

Drawing Title
Proposed Plans & Elevations

HAVANT BOROUGH COUNCIL
19 JAN 2011
RECEIVED

Scale 1:100 1:50 At A1

Date Dec 2010 | Drawn by RP

Drg. No. 3172·10·2 | Rev. A

MERCURY GRAPHICS 537451
ARCHITECTURAL 594 x 841mm A1.