

PERMIT

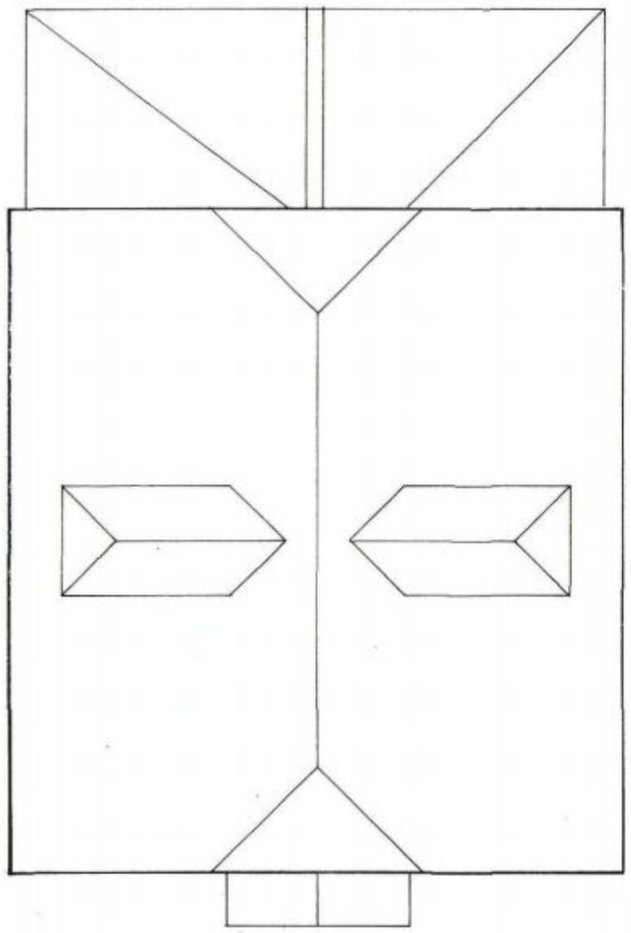

EXISTING ROOF PLAN

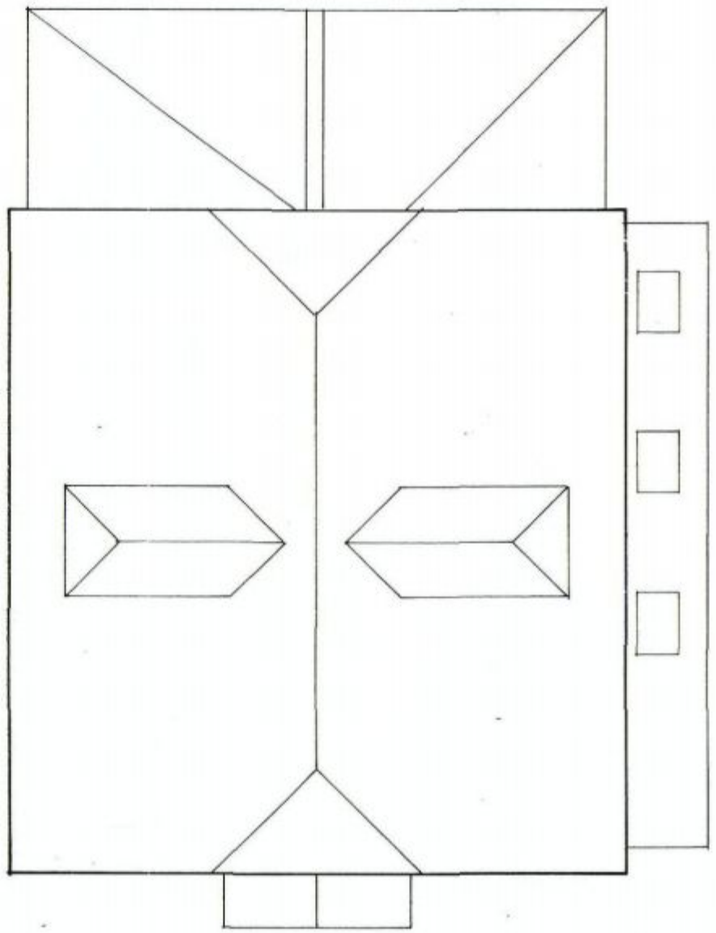

PROPOSED ROOF PLAN

0m 1m 2m 3m 4m

Original paper size A3

22 NOV

Project

PROPOSED EXTENSION OF GROUND FLOOR FLAT AT 43B LONGWOOD AVENUE, COWPLAIN.

Drawing Title

ROOF PLANS

Client

MRS PRIOR

NP DESIGNS

Architectural Consultants

WOODSIDE HOUSE, 10B LONGWOOD AVENUE
COWPLAIN,
WATERLOOVILLE, HAMPSHIRE. PO8 8HX

TEL: 023 9226 8551; EMAIL: nigel@npdesigns.net

Scale 1:100

Dwg No P 180 / 7

Rev