PERMIT

PROPOSED ELEVATIONS
SCALE 1 : 100



PROPOSED WEST ELEVATION



PROPOSED EAST ELEVATION

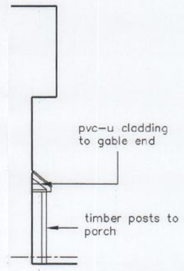

PROPOSED PART EAST ELEVATION



PROPOSED NORTH ELEVATION

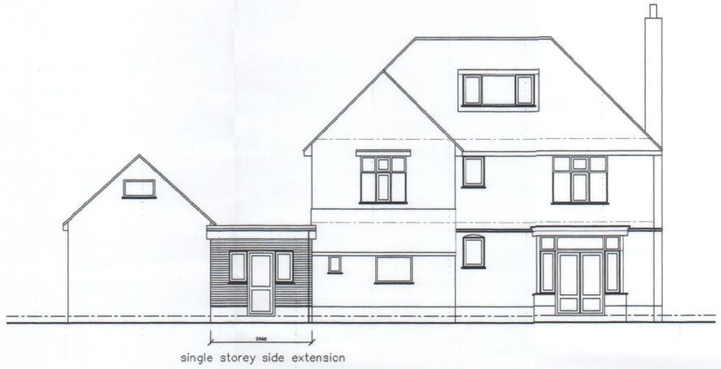

PROPOSED SOUTH ELEVATION



PROPOSED NORTH ELEVATION
SCALE 1:50

Proposed single storey side extension after demolition of existing lean to extension & front entrance porch at 14 Billett Avenue Waterlooville



PROPOSED BLOCK PLAN
SCALE 1:500

NOTES:
The design and construction of this project shall be in accordance with the current Building Regulations & NHBC Standards. These notes & drawings have been prepared solely for the purpose of Planning & Building Regulation approval.

Do not scale from this drawing unless for Planning purposes. All dimensions to be checked on-site and any alterations to be approved by the Architect and/or client prior to any work commencing.

Ordnance Survey Licence No: 100047591

This drawing to be copyright and to be read in conjunction with all other drawings

AMENDMENTS:

Rev A : Utility extension amended to suit client requirements – 01/04/11

KEY:

Scale in Metres 1:100
0 1 2 3 4 5 10

Scale in Metres 1:50
0 1 2 3 4 5

Scale in Metres 1:500
0 5 10 15 20 30 40 50

CLIENT NAME & ADDRESS

Mr & Mrs McGeechan
25 Grassmere Way
Waterlooville
PO7 8RZ

PROJECT ADDRESS

14 Billett Avenue
Waterlooville
Hants
PO7 7SZ

DRAWING DETAILS

PLANNING DRAWING

Proposed elevations & block plan

PROJECT No	DWG No	REV No
725	4	A
SCALE 1:50, 1:500, 1:100 @ A1	DRAWN BWH	CHK'D

B. H.
ARCHITECTURE Ltd
Heath Cottage
Newlands Lane
Purbrook
Waterlooville
Hants
PO7 5SQ
Tel: 023 9223 2322
Mob: 07747 771808
E-mail:bernard@bernardharding.com