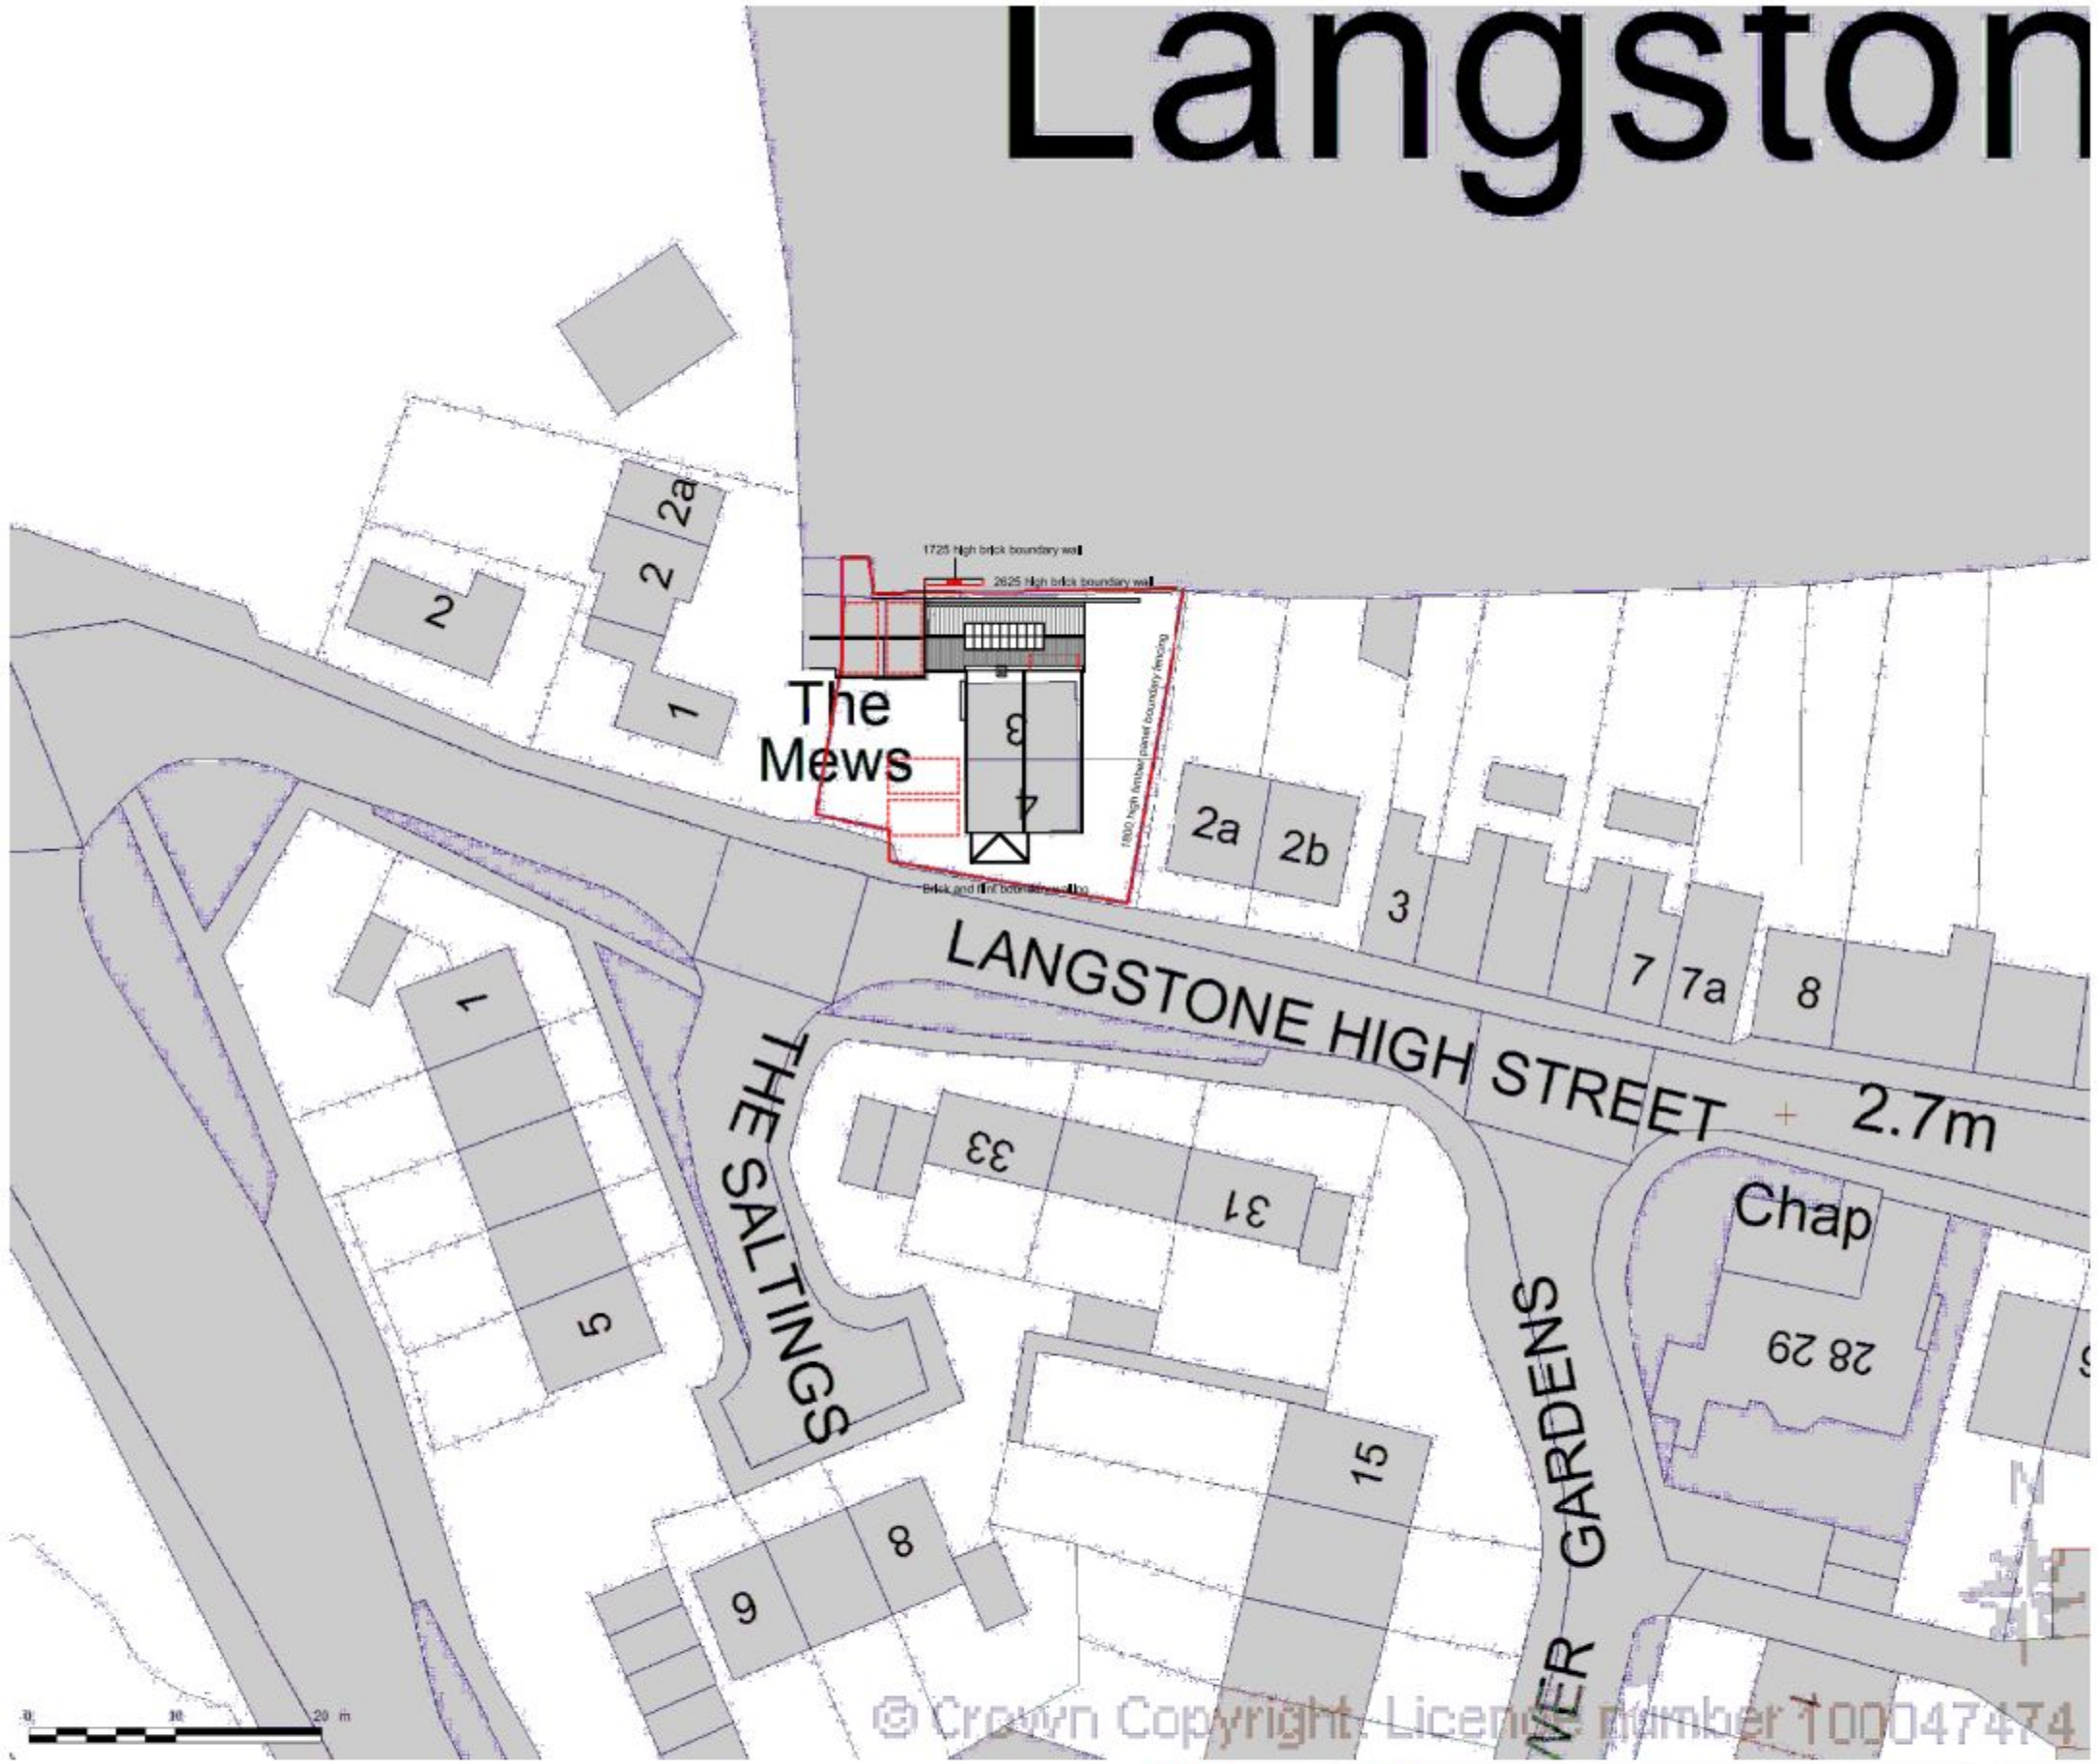


REVISION A: BOUNDARY TREATMENTS ANNOTATED - 18/05/11 - PG

SCALE	1/100
DATE	April 11
AUTHOR	PG
TITLE	Proposed Workshop 3-4, The Mews Langstone High Street
DETAIL	Block Plan
DRAWING No	11/43/B01

CONTRACTOR MUST CHECK ALL DIMENSIONS ON SITE ONLY FIGURED DIMENSIONS ARE TO BE WORKED FROM DISCREPANCIES MUST BE REPORTED TO THE ARCHITECT BEFORE PROCEEDING
© COPYRIGHT

PETER GALLOWAY PARTNERSHIP
pgp
ARCHITECTS
BURGAN HOUSE, 8/10 EAST STREET,
HAVANT, HAMPSHIRE PO9 1AQ
TEL 02392 472650 FAX 02392 472702