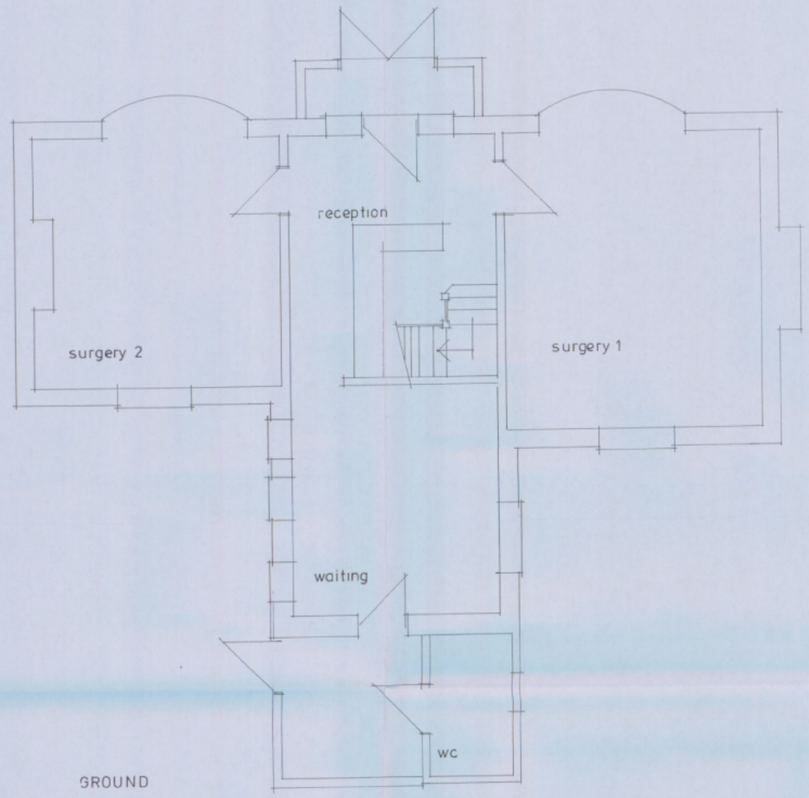

GROUND

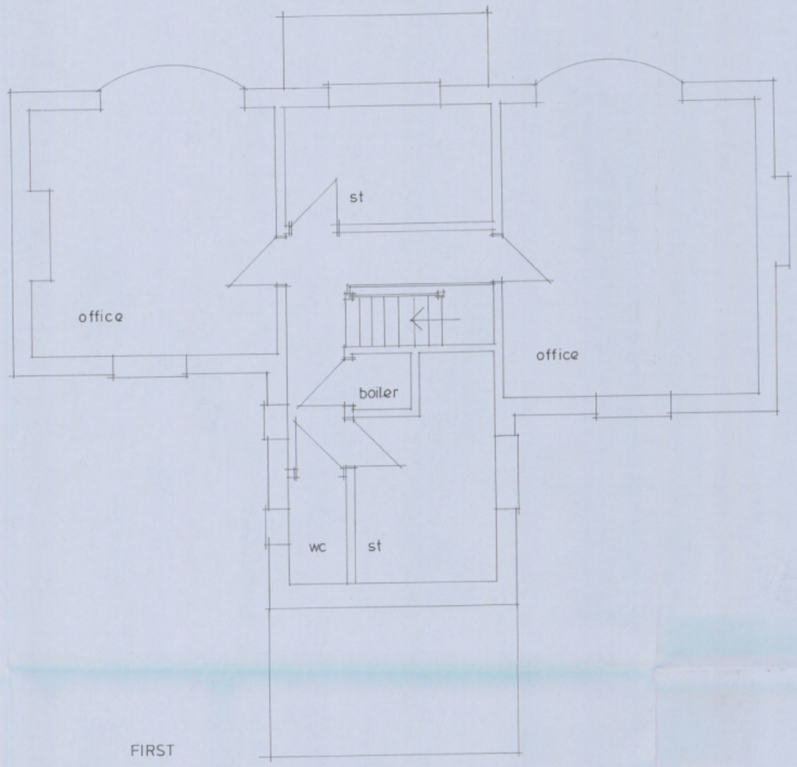

FIRST



east elev

north elev

west elev

south elev

HAVANT BOROUGH COUNCIL
16 MAR 2011
RECEIVED

DATE	REVISION
14.3.11	A window added.

Ayles & Associates
ARCHITECTURAL DESIGN CONSULTANTS

44B West Street
Porchester, Fareham,
Hants. PO16 9UN
Tel: 023 9238 3162
Fax: 023 9237 2500
Mob: 07759870675

CLIENT: Parkway Dental Clinic	DRAWN: ta	DATE: 08:10
PROJECT: Proposed Extension to 100 Bedhampton Road Havant Hants	SCALE: 1:50 1:100	COPY Nº: 07
DRAWING: PLAN & ELEVATIONS as existing	DRAWING Nº: 1048/04	A