
PROPOSED ALTERATIONS AND FIRST FLOOR ADDITIONS.
32A, HART PLAIN AVENUE, COWPLAIN, HANTS.
FOR MR&MRS G. ABRAHAM.

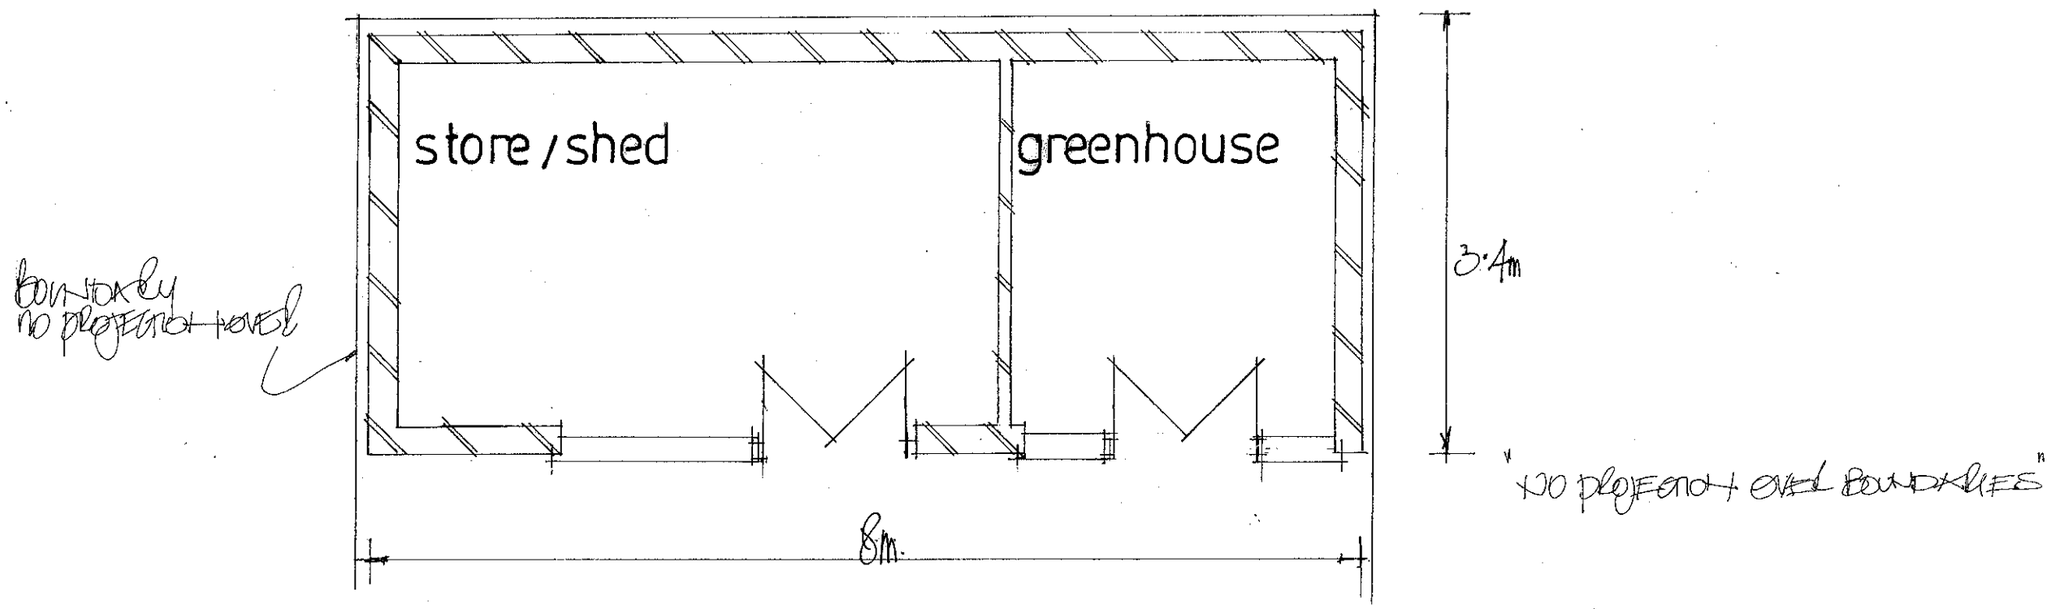

BOUNDARY
NO PROJECTION EAVES

NO PROJECTION EVES BOUNDARIES


PLANS AMENDED MAY 2011-
MINOR ALTS TO WINDOWS & INTERNAL LAYOUT.
GARDEN STORE MADE LARGER & ROOF HIGHER.


date feb 2011
scale 1·100 1·50
CHANGED TO PITCHED ROOF APRIL 2011

PETER J. WALKER MRICS
CHARTERED SURVEYOR
182 SEAFRONT, HAYLING ISLAND, HANTS
PO11 9 AN


TEL: 02392 467571

PROPOSED ALTERATIONS AND FIRST FLOOR ADDITIONS.
32A, HART PLAIN AVENUE, COWPLAIN, HANTS.
FOR MR&MRS G. ABRAHAM.

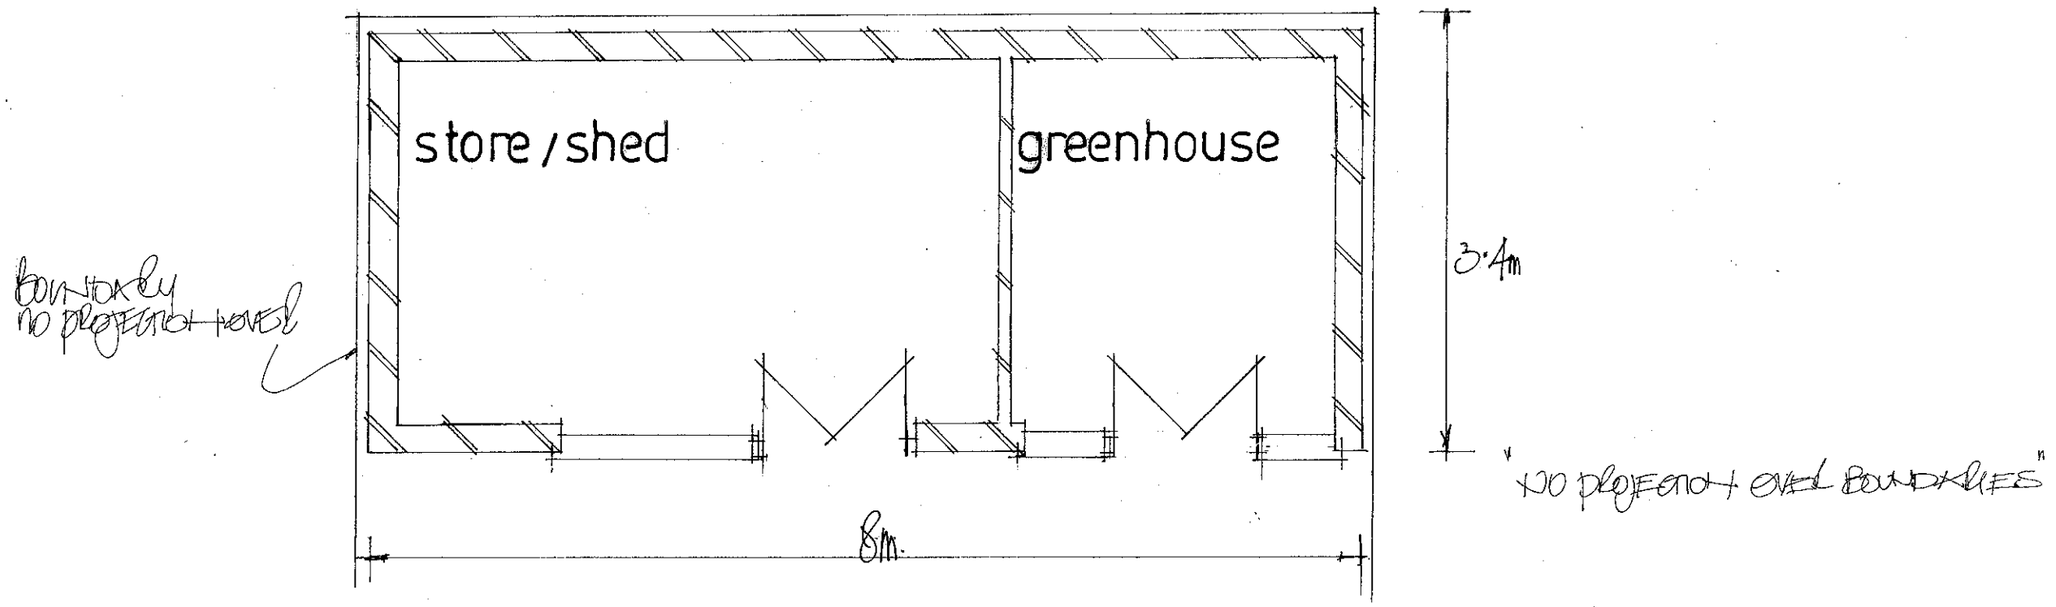

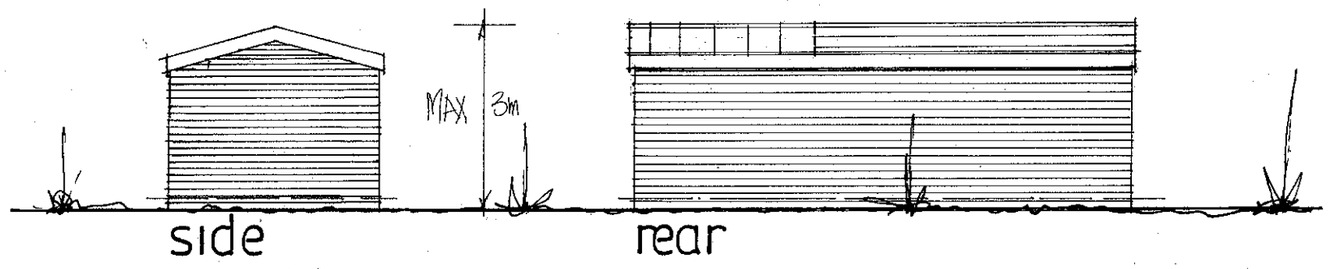

PLANS AMENDED MAY 2011-
MINOR ALTS TO WINDOWS & INTERNAL LAYOUT.
GARDEN STORE MADE LARGER & ROOF HIGHER.

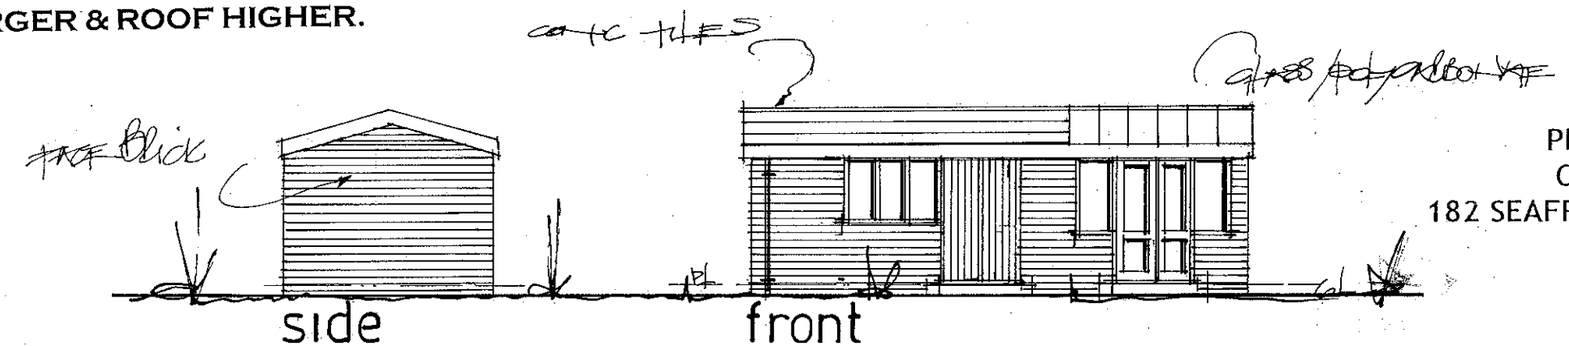

date feb 2011
scale 1·100 1·50
changed to pitched roof April 2011

PETER J. WALKER MRICS
CHARTERED SURVEYOR
182 SEAFRONT, HAYLING ISLAND, HANTS
PO11 9 AN

TEL: 02392 467571