PERMIT

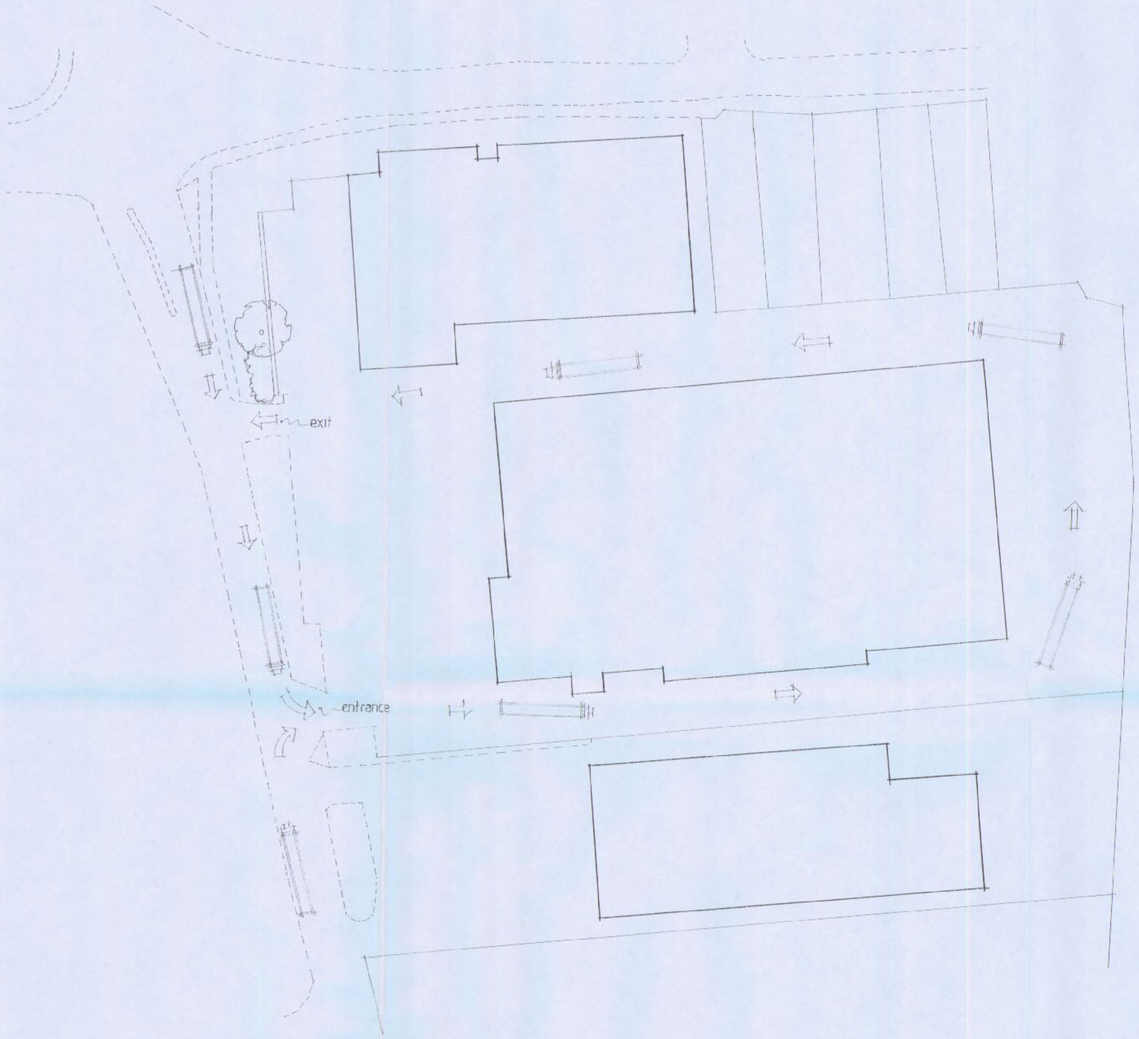

existing site plan 1:500

A	Date	Revision

© copyright

HAVANT BOROUGH COUNCIL
23 JUN 2010
RECEIVED

THORNS-YOUNG
ARCHITECTURAL

THORNS-YOUNG LTD
232 London Road, North End, Portsmouth, PO2 9BG
Tel: 0023 9267 2667 Fax: 0023 9266 3357

Client
lewmar ltd

Job Title
southmoor lane
havant

HAVANT BOROUGH COUNCIL
23 JUN 2010
RECEIVED

Drawing Title
site access alterations

Scale 1:500

Date may 2010 | Drawn by sa

Drg. No. 3070·10·1. | Rev.

MERCURY GRAPHICS 537451

ARCHITECTURAL 594 x 841mm A1.