

PERMIT




Notes
Report any discrepancies to the author.
Do not scale from this drawing.
Copyright Househam Henderson Architects.




Elevation A
scale 1:100



Elevation C
scale 1:100

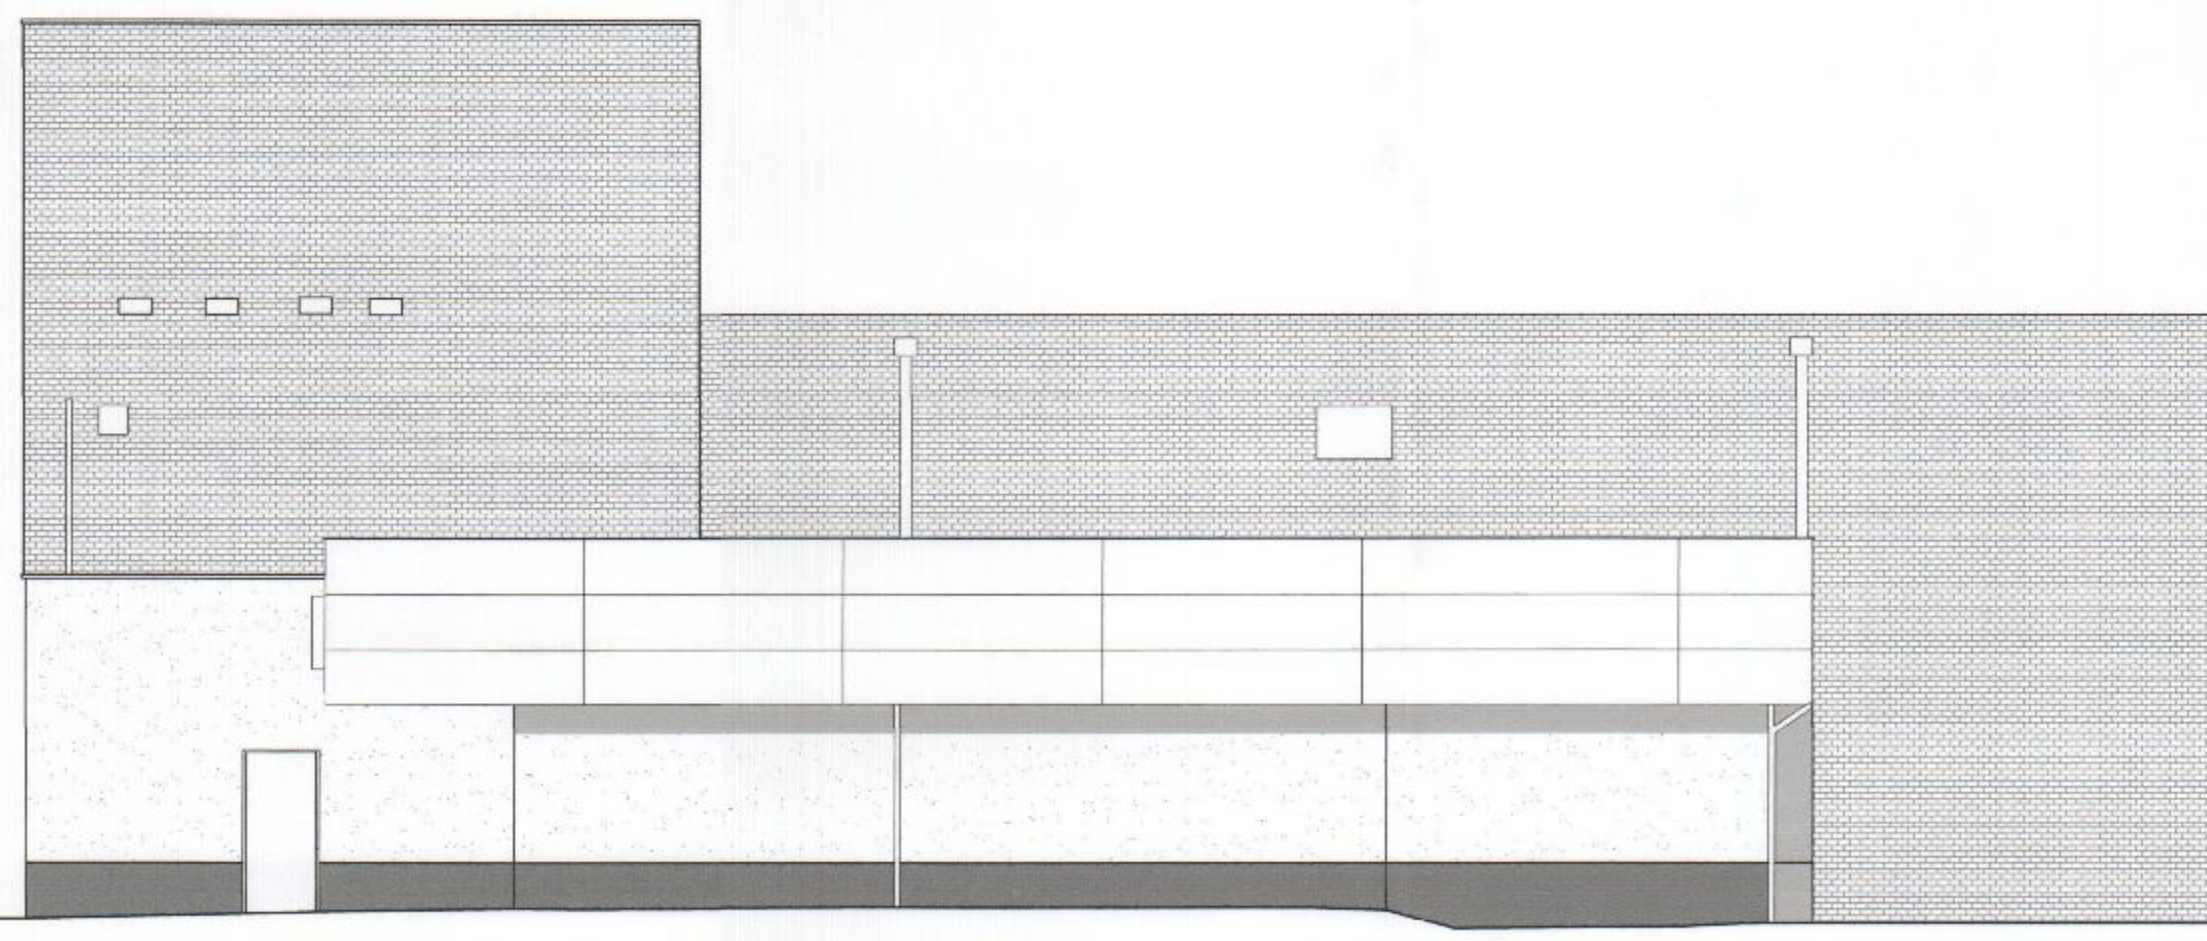

Elevation D
scale 1:100

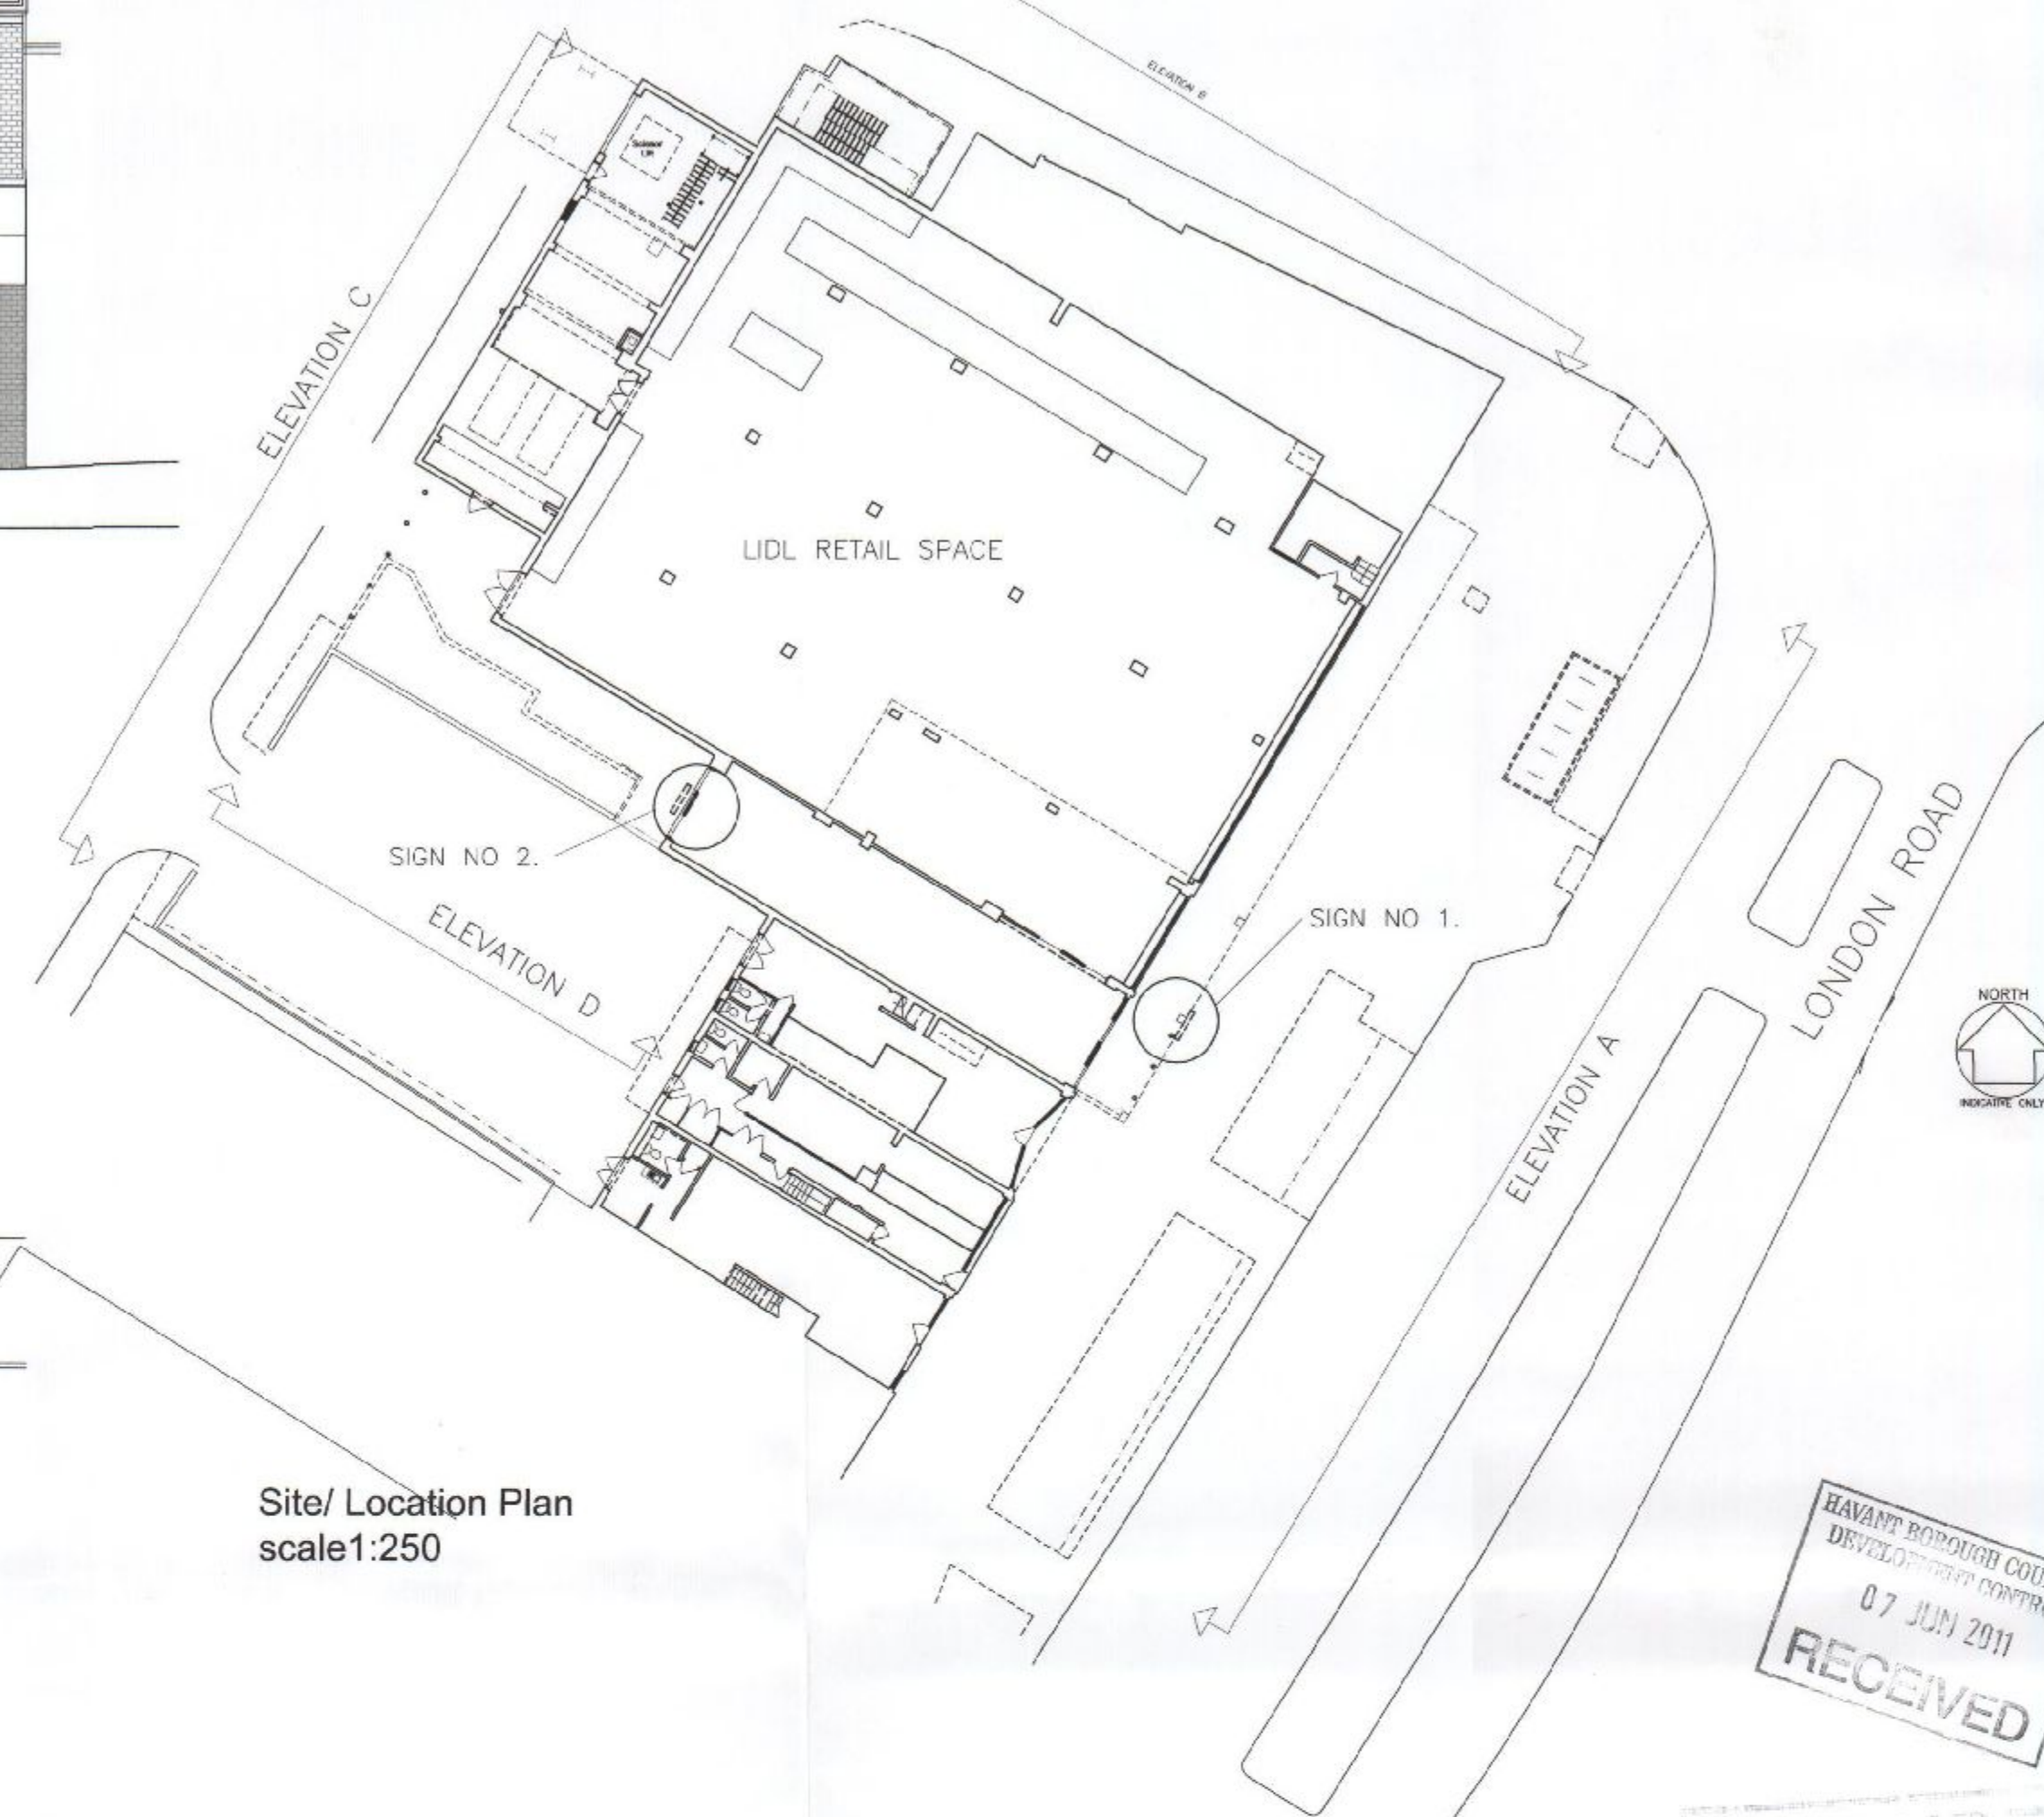

Site/ Location Plan
scale 1:250



AMENDED



Sign 1 Elevation Extract
Scale 1:50



Sign 2 Elevation Extract
Scale 1:50



SIGN DETAILS
Lidl Wall Logo
1450x1400mm
Logo cambered
polycarbon, internally lit.
Colours
Blue: RAL 5010
Red: RAL 3020
Yellow: RAL 1021

Rev Description By Check Date
househamhenderson
architects
3 Charlotte Mews Staple Gardens Winchester Hampshire SO23 8SR
T 01962 835500 F 01962 835501 winchester@harchitects.co.uk
Client
Lidl UK GMBH

Project
Lidl Waterlooville
Signage Application
Drawing
Signage Proposals

Scale	Date	Author	Checked
1:100	08/12/10	EF	TL
Project No	Drawing No	Revision	
3495	D001	P2	