PERMIT

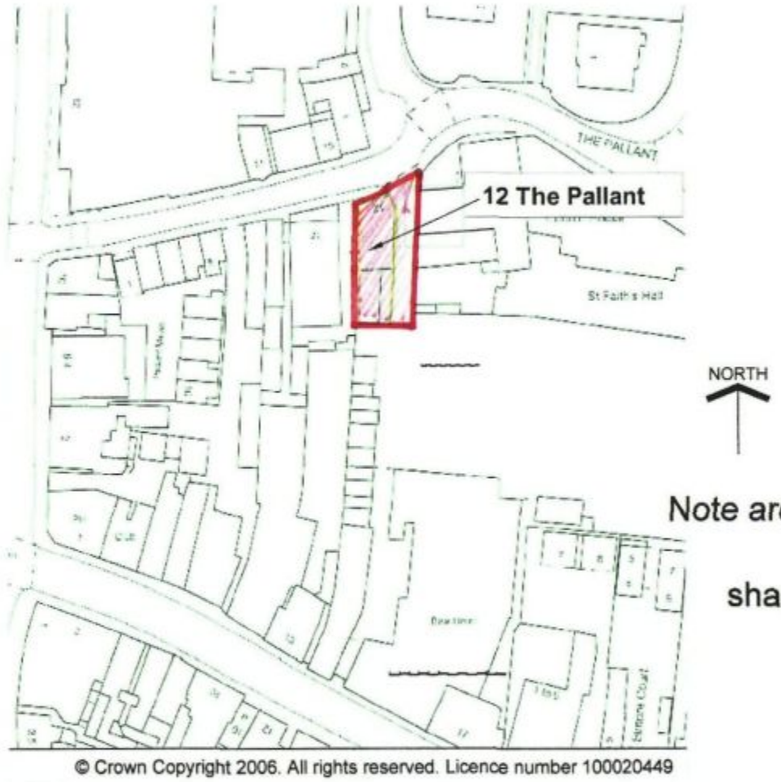

© Crown Copyright 2006. All rights reserved. Licence number 100020449

Site Location Plan 1:1250

note: boundarys etc are as viewed
on layout drawings or elevations

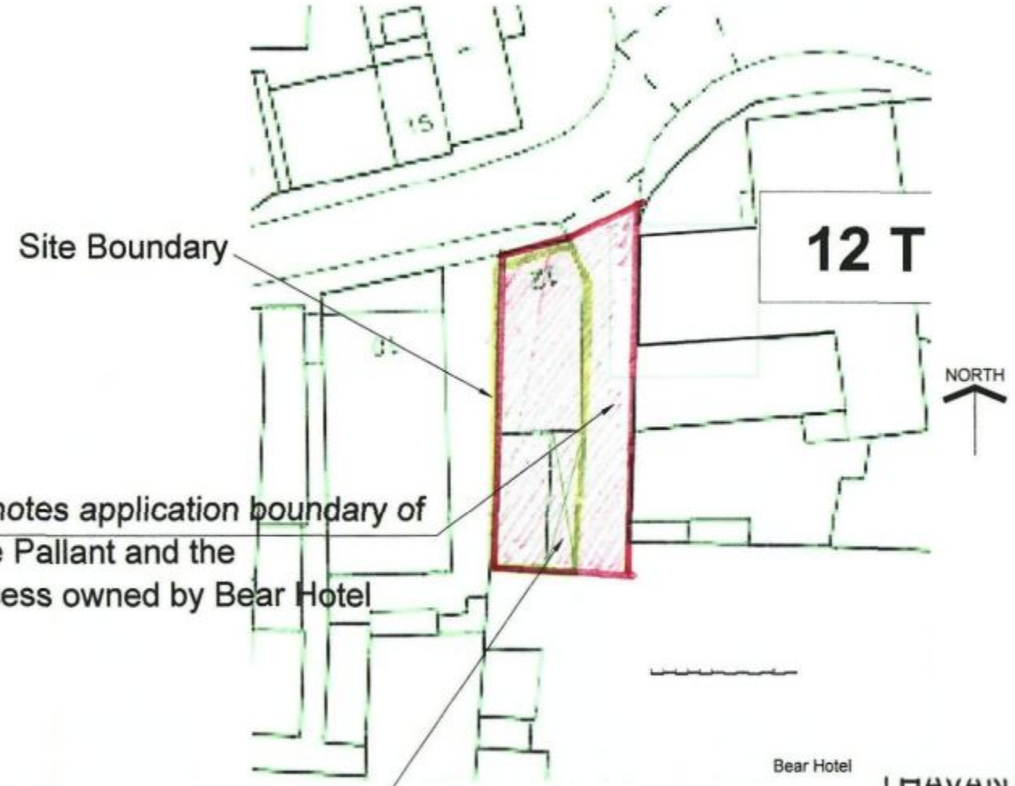

Note area hatched denotes application boundary of
No 12 the Pallant and the
shared right of access owned by Bear Hotel

Site Parking-2 cars , (see also
drg No 1021-02A issued 13/10/2010)

Site Block Plan 1:500

HAVANT BOROUGH COUNCIL
0 8 NOV 2010
RECEIVED

rev C ,generally amended for new application bfs 06.11.10
rev B , site access added bfs 02.11.10
rev A , Block Plan Added bfs 12.09.10

project: Proposed change of use & refurbishment to No 12 The Pallant, Havant, Hampshire	drawn by: bf.sales	date: July 2010	Drg Number: 1021-03
drawing title: Site Location Plan	checked by	date	
	scale: 1:1250	rev: A B C	

COMPUTER DESIGN PARTNERSHIP
Architectural , Civil Structural & Mechanical Draughting Services
tel 01329 311671
tel 07956 065421
e-mail Bernie_cdp100@hotmail.com
6 Tukes Avenuue
Bridgemary, Gosport
Hampshire, PO13 0SE