


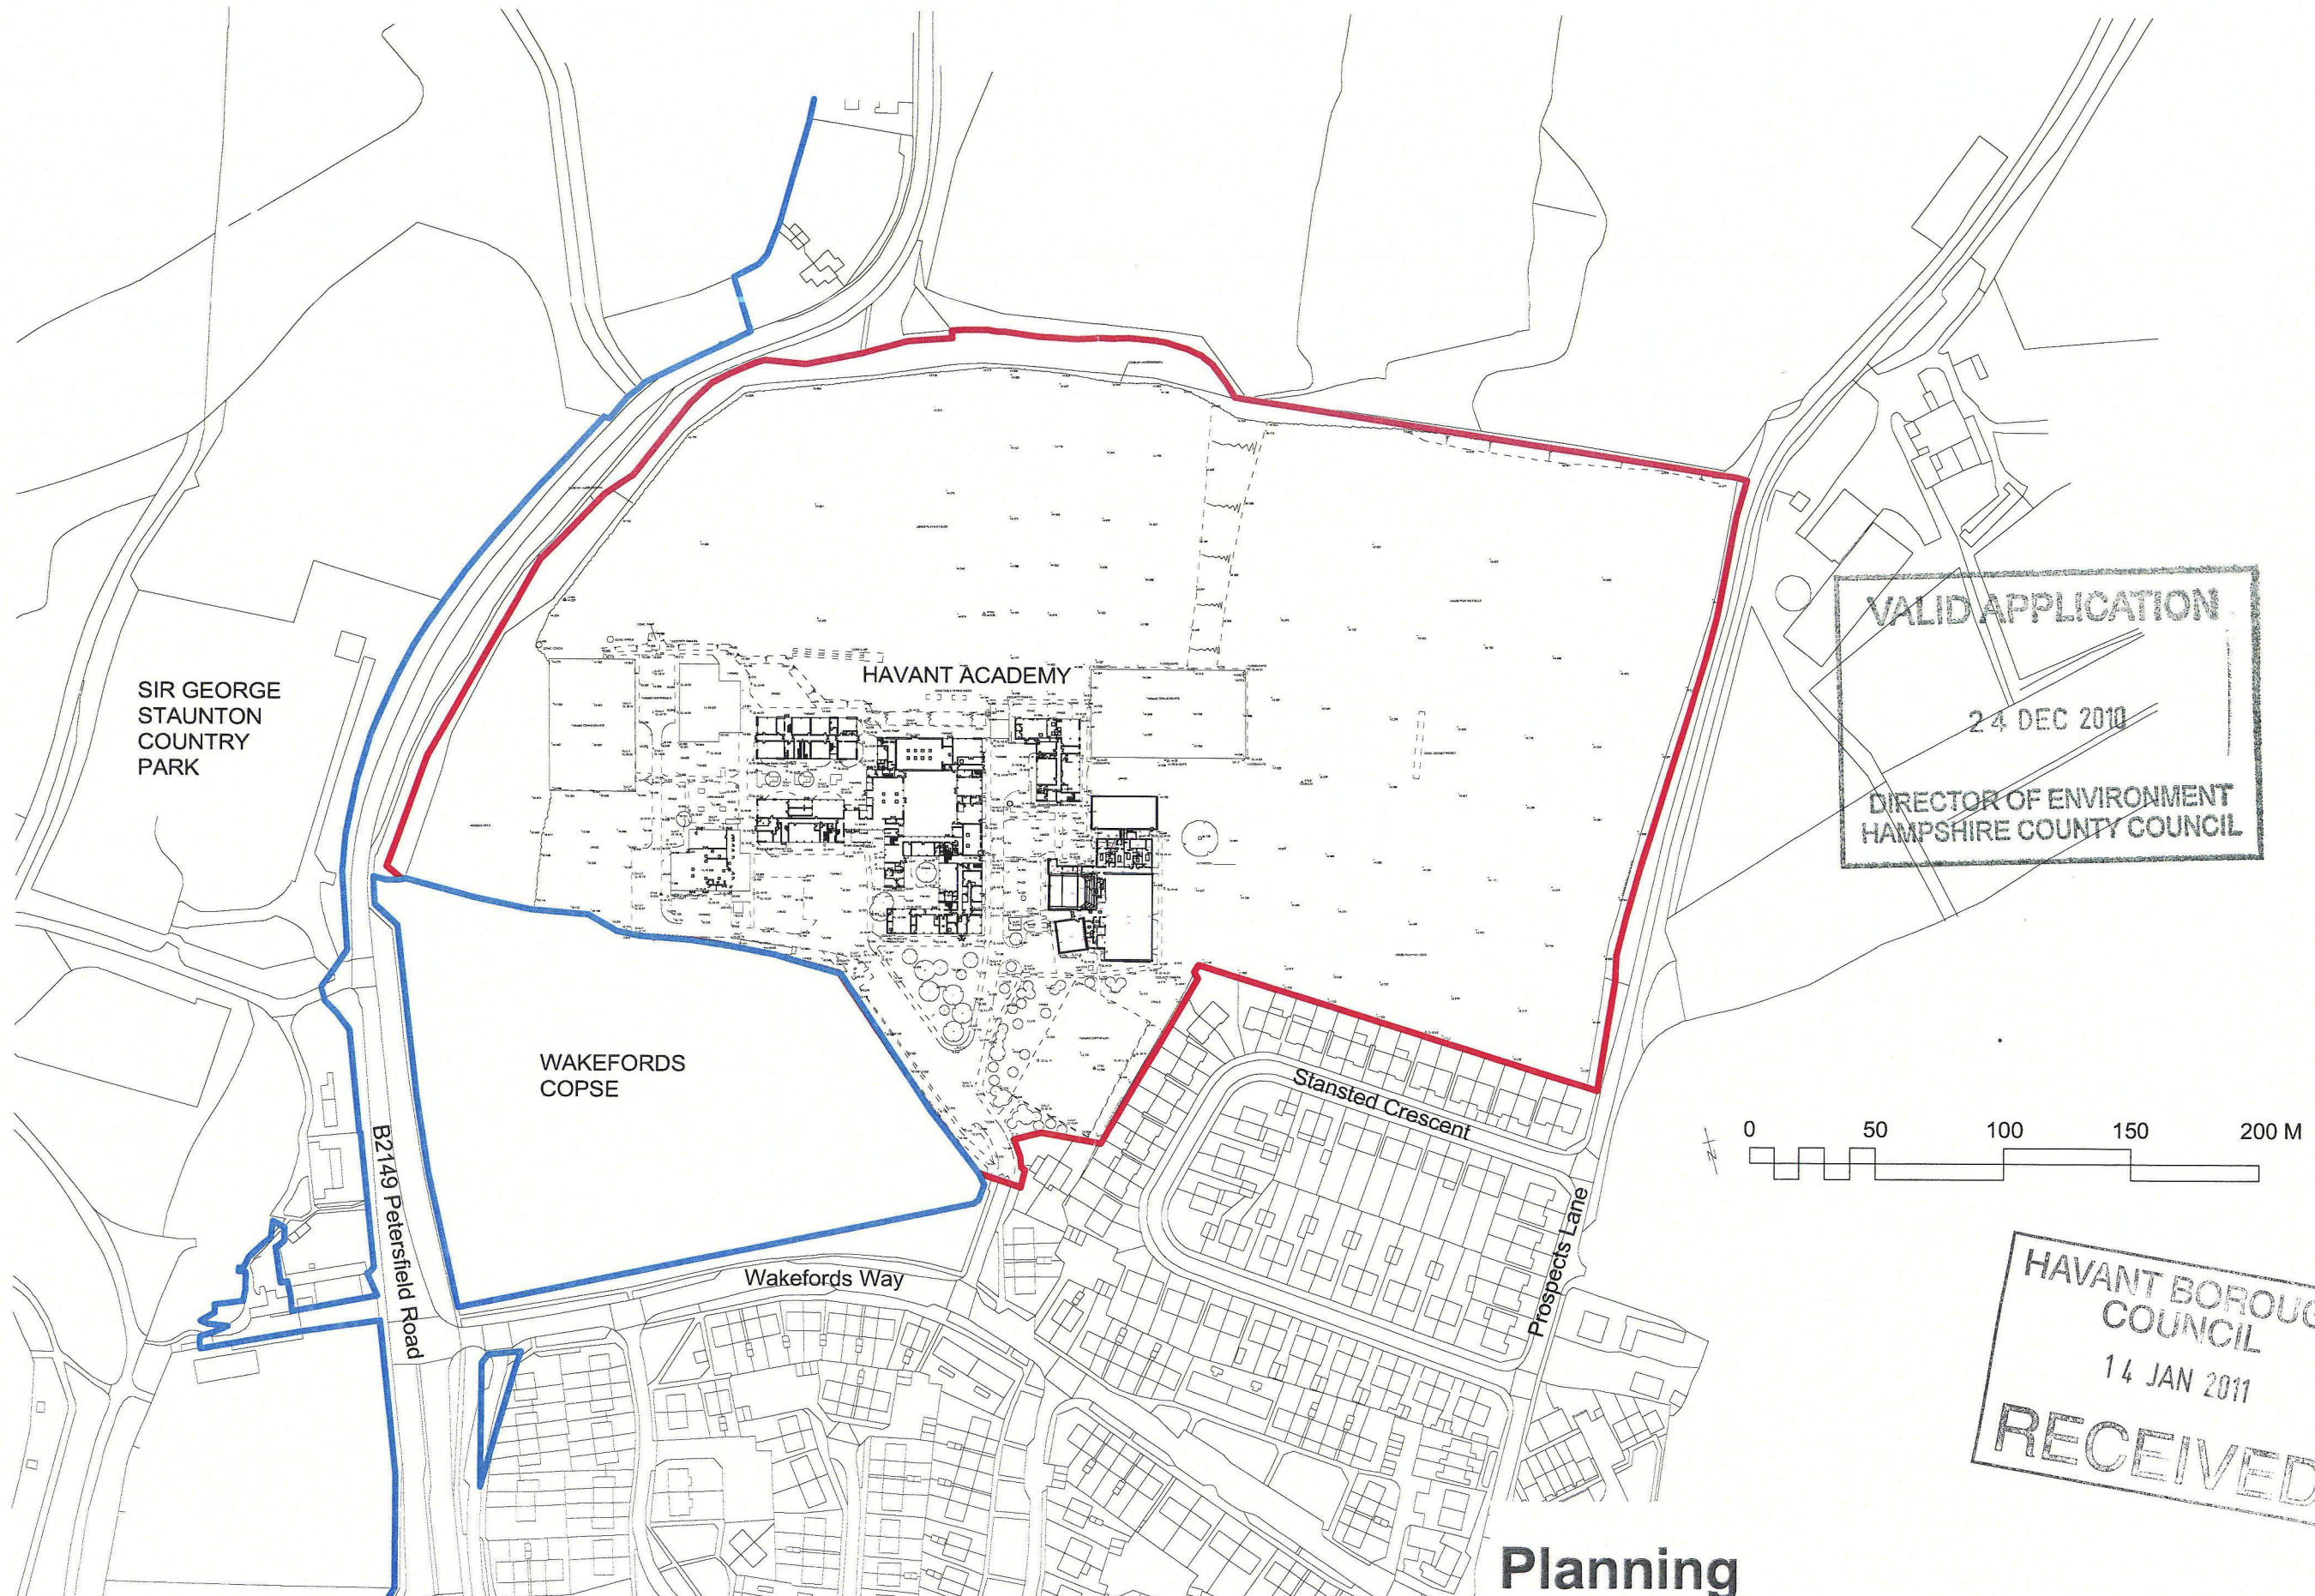

VALID APPLICATION
 24 DEC 2010
 DIRECTOR OF ENVIRONMENT
 HAMPSHIRE COUNTY COUNCIL

HAVANT BOROUGH COUNCIL
 14 JAN 2011
RECEIVED

Planning

Notes

1 This drawing is © copyright Hampshire County Council 2009. No unauthorised reproduction permitted. All rights reserved.

2 No dimensions are to be scaled from this drawing

3 This map is reproduced from Ordnance Survey material with the permission of Ordnance Survey on behalf of the controller of Her Majesty's Stationery Office © Crown Copyright. Unauthorised reproduction infringes Crown Copyright and may lead to prosecution or civil proceedings. (100019180), (2009)

rev	description	date	by

PROJECT Havant Academy Wakeford Way, West Leigh		SHEET CONTENTS Site Location Plan		
SCALE 1:2500 @ A3	DATE 00/00/00	DRAWN. ARCTCH	DRAWING No. P9076-104	REVISION -
FILE REF. P9076-100*				