APP/10/0193

HAVANT BOROUGH COUNCIL
08 JUN 10
RECEIVED

0 1 2 3 4 5


Scale bar 1:50
Dimensions in Metres

Note:
All dimensions must be checked on site and not scaled from this drawing.


Diagonal hatching denotes new space to be created.

Walls to be removed.

PERMIT

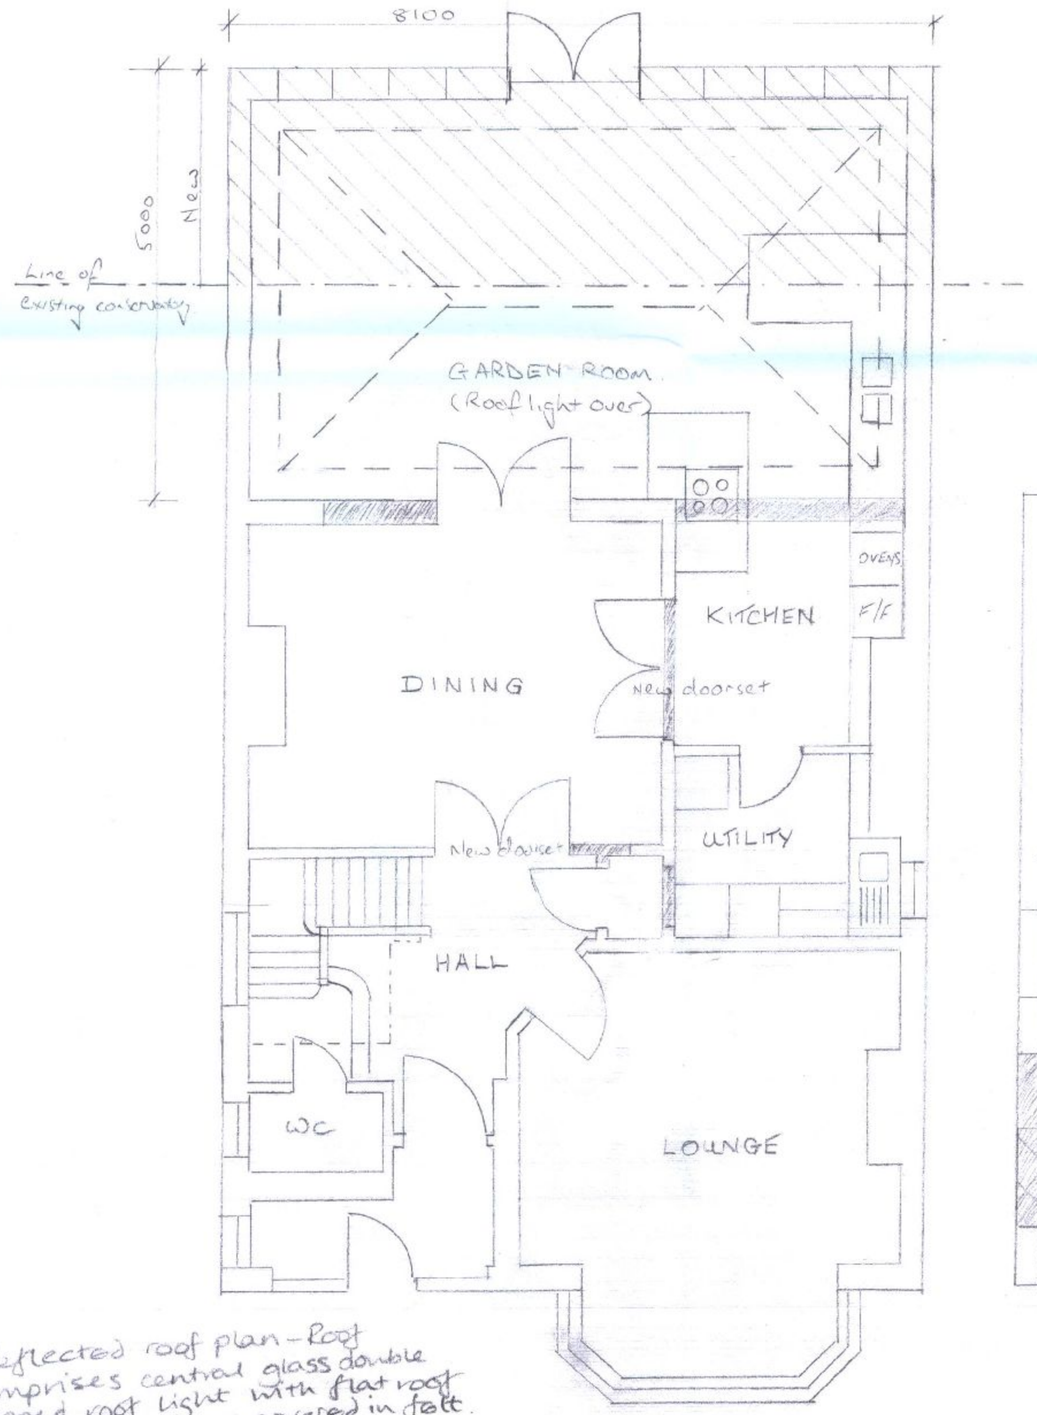

GROUND FLOOR

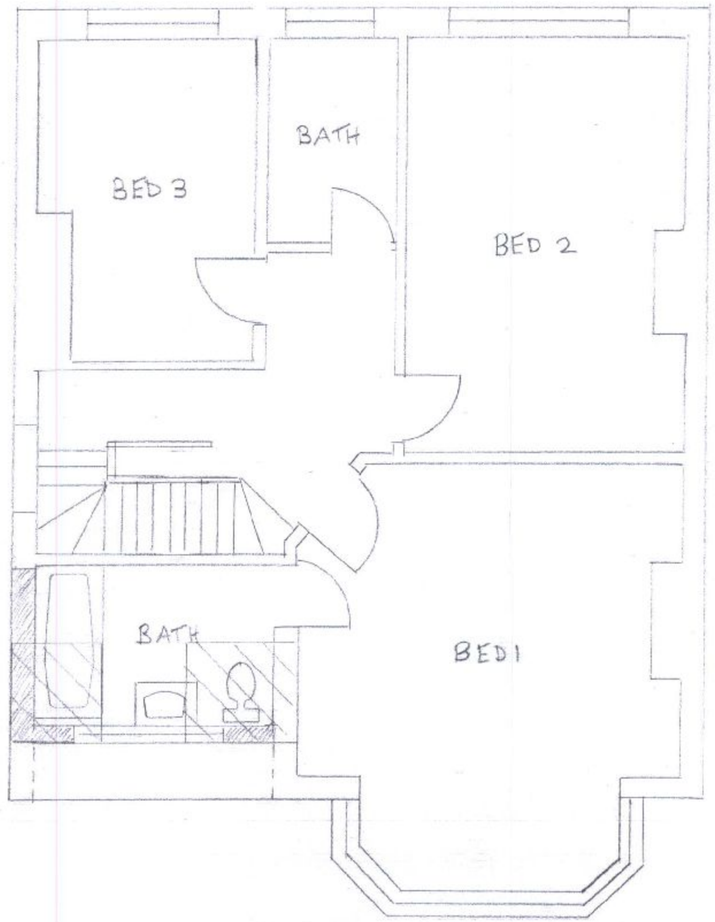

FIRST FLOOR

2) Reflected roof plan - Roof comprises central glass double hipped roof light with flat roof area to perimeter covered in felt.

HAVANT BOROUGH COUNCIL
25 MAY 2010
RECEIVED

A		
	Date	Revision

© copyright

Client
71 LONDON ROAD
WATERLOOVILLE
PO7 5AQ

Job Title
LOFT CONVERSION AND GARDEN ROOM EXTENSION

Drawing Title
1. Proposed Ground and First Floor Plans
2 Reflected Roof Plan (Grdn Rm)

Scale 1:50

Date MAY 2010 Drawn by

REVC.

Drg. No.	Rev.
71LON/002	Orig

Repropoint 2577

ARCHITECTURAL 420 x 594mm A2.