PERMIT

Chapter 3: Scheme Level Drawings: Elevations

- Existing Front Elevation
- Proposed Front Elevation
- Existing Left Elevation
- Proposed Left Elevation
- Existing Rear Elevation
- Proposed Rear Elevation
- Existing Right Elevation
- Proposed Right Elevation

PERMIT

Existing Front Elevation
Scale 1:100

Drawn By: J. Hood
Checked By: S.Smith
Property Address: 3 THIRD AVENUE, HAVANT, HAMPSHIRE, PO9 2QR
Paper Size: A4



Scale 1:100

PERMIT

Drawn By: J.Hood
Checked By: S.Smith
Property Address: 3 THIRD AVENUE, HAVANT, HAMPSHIRE, PO9 2QR
Paper Size: A4

Proposed Front Elevation
Scale 1:100



Scale 1:100

PERMIT

Existing Left Elevation
Scale 1:100

Drawn By: J. Hood
Checked By: S.Smith
Property Address: 3 THIRD AVENUE, HAVANT, HAMPSHIRE, PO9 2QR
Paper Size: A4

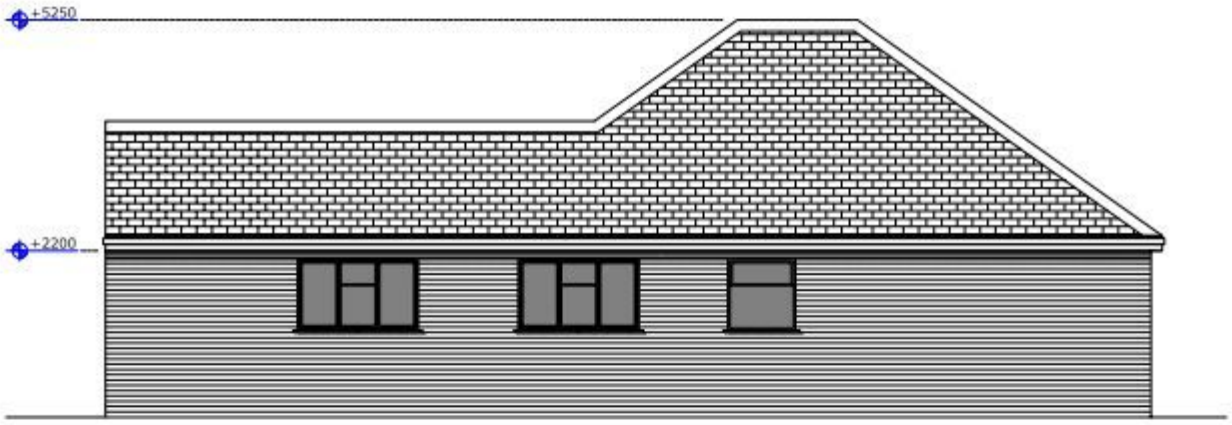

Scale 1:100

PERMIT

Drawn By: J.Hood
Checked By: S.Smith
Property Address: 3 THIRD AVENUE, HAVANT, HAMPSHIRE, PO9 2QR
Paper Size: A4

Proposed Left Elevation
Scale 1:100

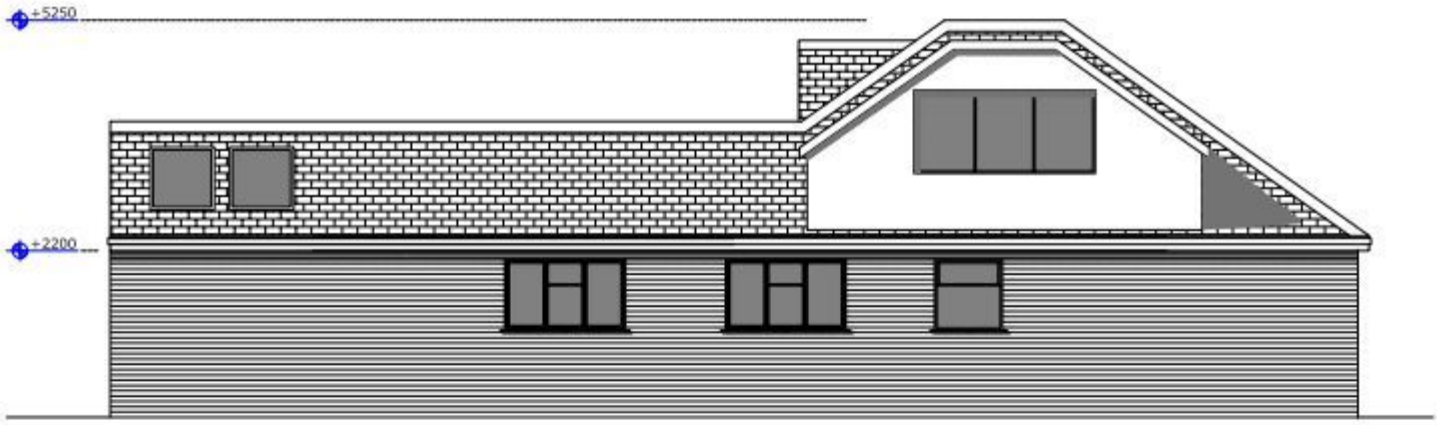

Scale 1:100

PERMIT

Existing Rear Elevation
Scale 1:100

Drawn By: J. Hood
Checked By: S.Smith
Property Address: 3 THIRD AVENUE, HAVANT, HAMPSHIRE, PO9 2QR
Paper Size: A4

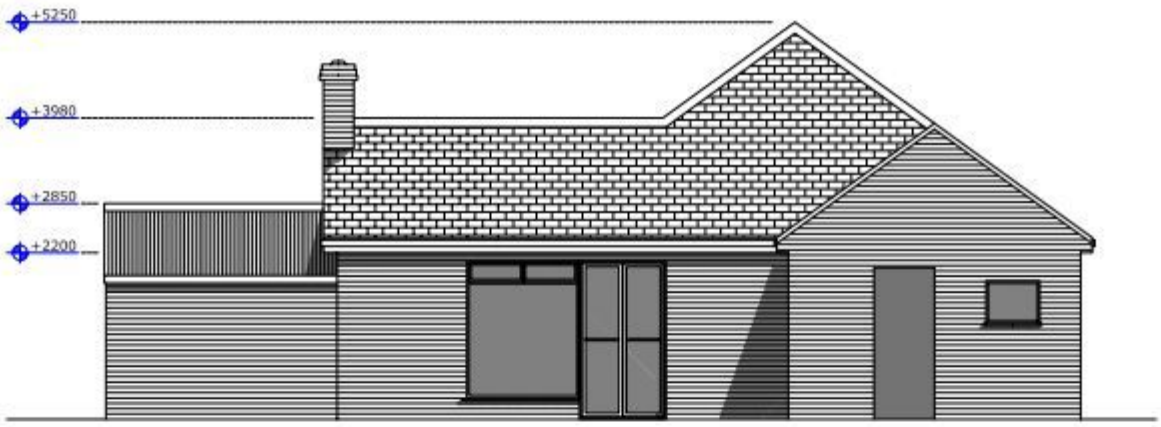

Scale 1:100

Drawn By: J.Hood
Checked By: S.Smith
Property Address: 3 THIRD AVENUE, HAVANT, HAMPSHIRE, PO9 2QR
Paper Size: A4

Proposed Rear Elevation
Scale 1:100

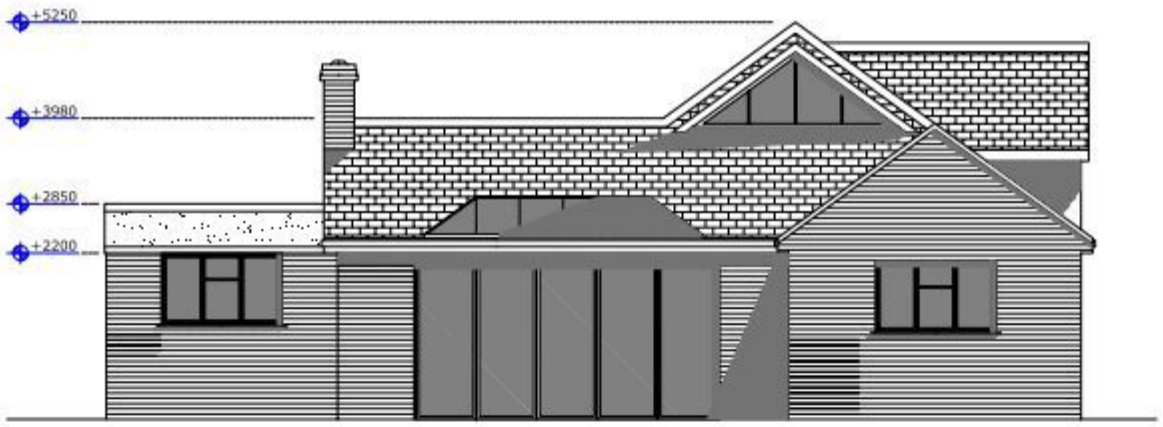

Scale 1:100

PERMIT

Existing Right Elevation
Scale 1:100

Drawn By: J. Hood
Checked By: S.Smith
Property Address: 3 THIRD AVENUE, HAVANT, HAMPSHIRE, PO9 2QR
Paper Size: A4

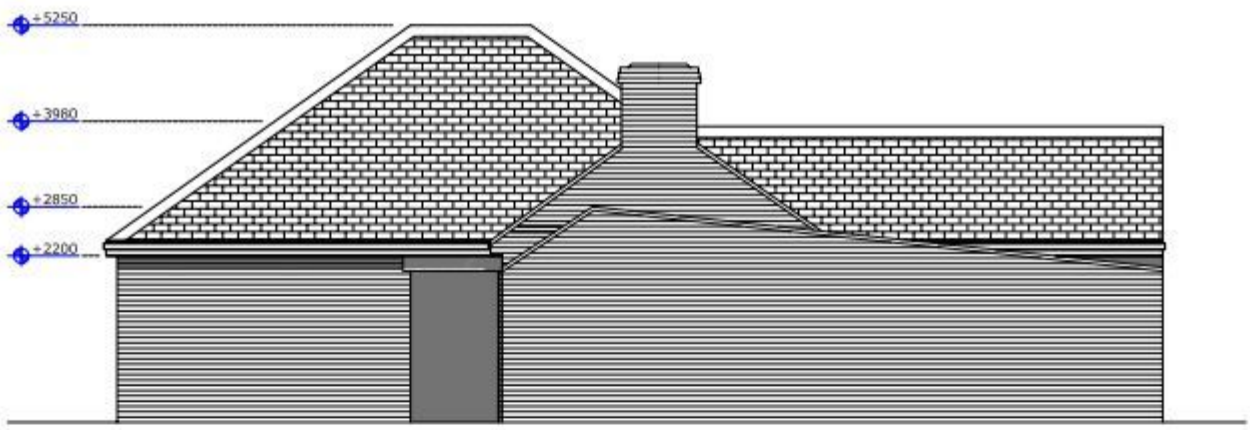

Scale 1:100

PERMIT

Drawn By: J.Hood
Checked By: S.Smith
Property Address: 3 THIRD AVENUE, HAVANT, HAMPSHIRE, PO9 2QR
Paper Size: A4

Proposed Right Elevation
Scale 1:100

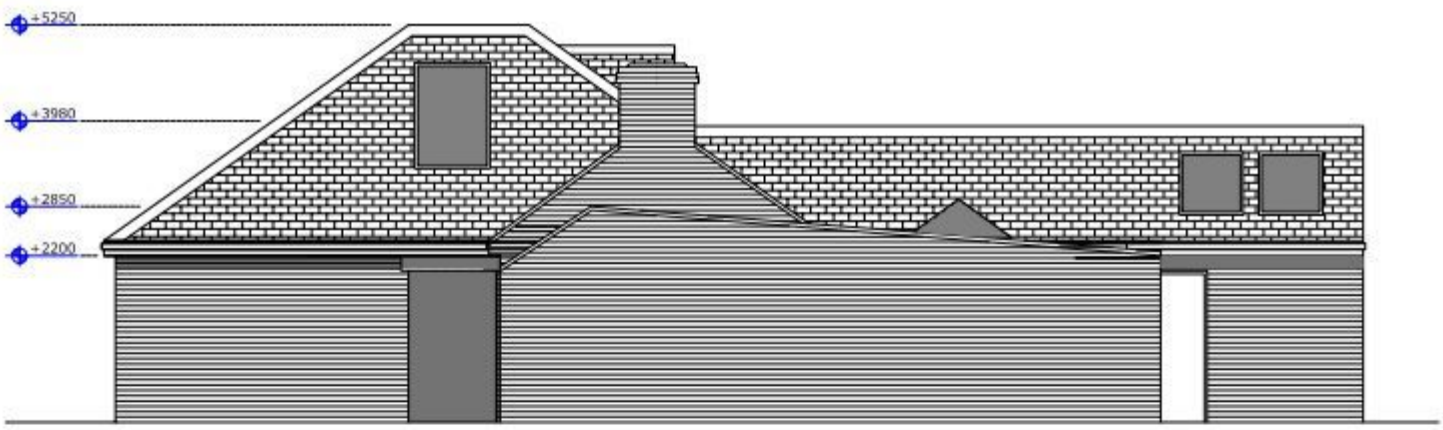

Scale 1:100