PERMIT

NOTES:
Do not Scale from this Drawing except for planning purposes.
First floor and drainage shown is an indicative layout only
This drawing is the copyright of MF Designs Ltd.

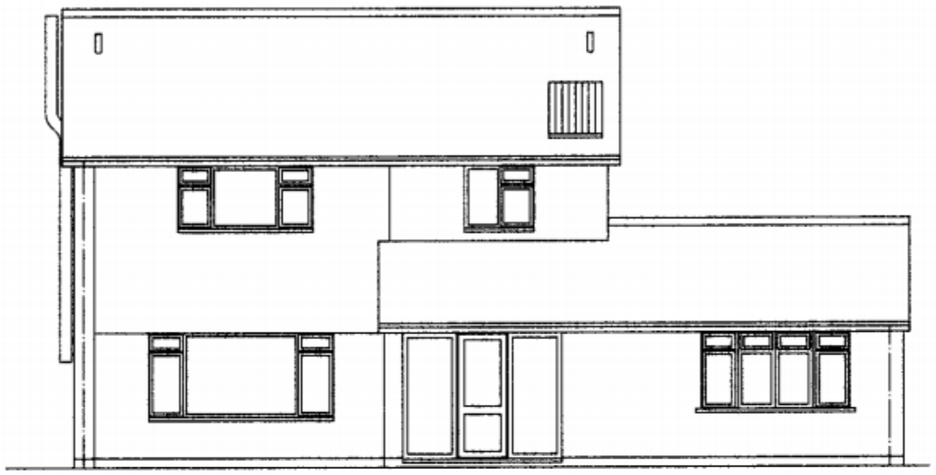

Southwest

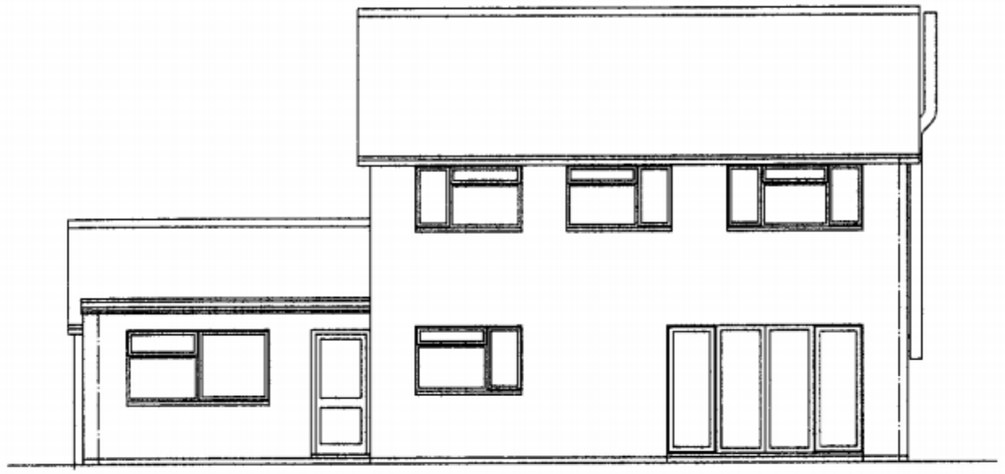

Northeast

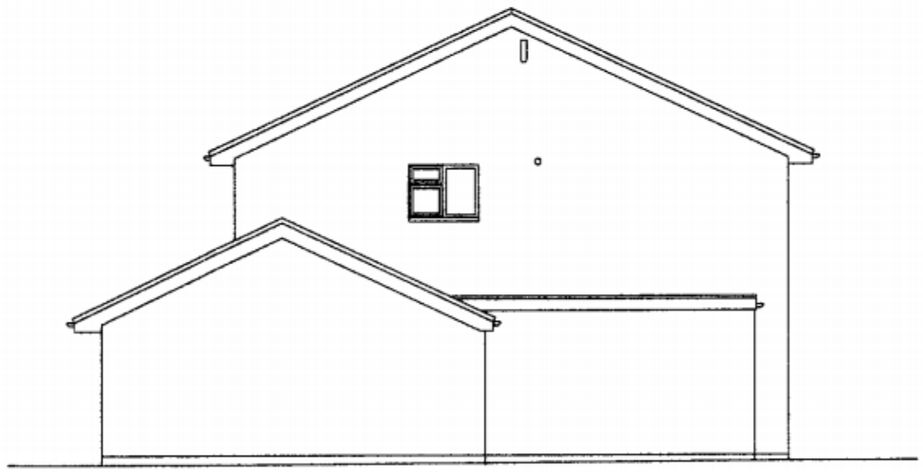

Southeast

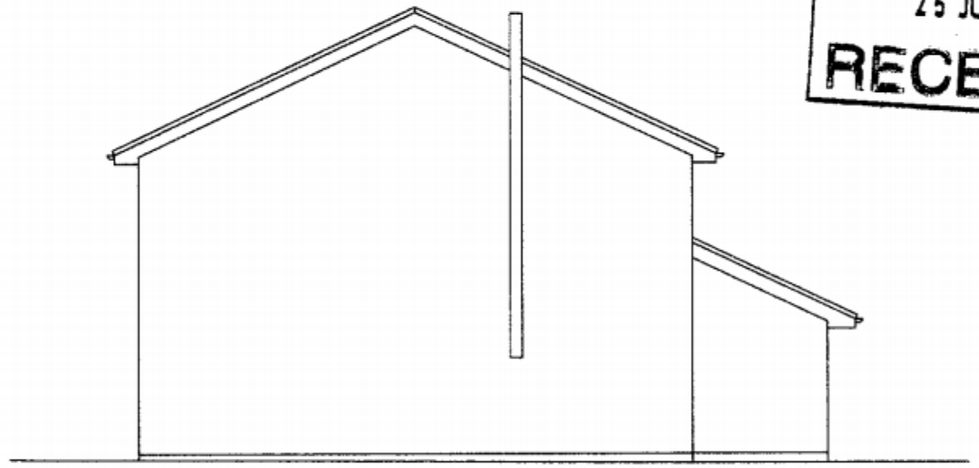

Northwest

HAVANT BOROUGH COUNCIL
25 JUN 2010
RECEIVED

EXTENSIONS AND ALTERATIONS - EXISTING SURVEY
1a SPINDLE CLOSE, DENVILLES, HAVANT. PO9 2PX

mf designs ltd
Chartered Architects

12 Wensley Gardens • Emsworth • Hampshire • PO10 7RA
Director: Martin Farrer RIBA • Co Registration No.4507379

t/ 01243 377766
e admin@mfdesigns.org.uk

Date: May 2010
Scale: 1:100

Job No: 3002
Drg No: 101