PERMIT




**SIDE ELEVATION (SOUTH)**




**FRONT ELEVATION (EAST)**

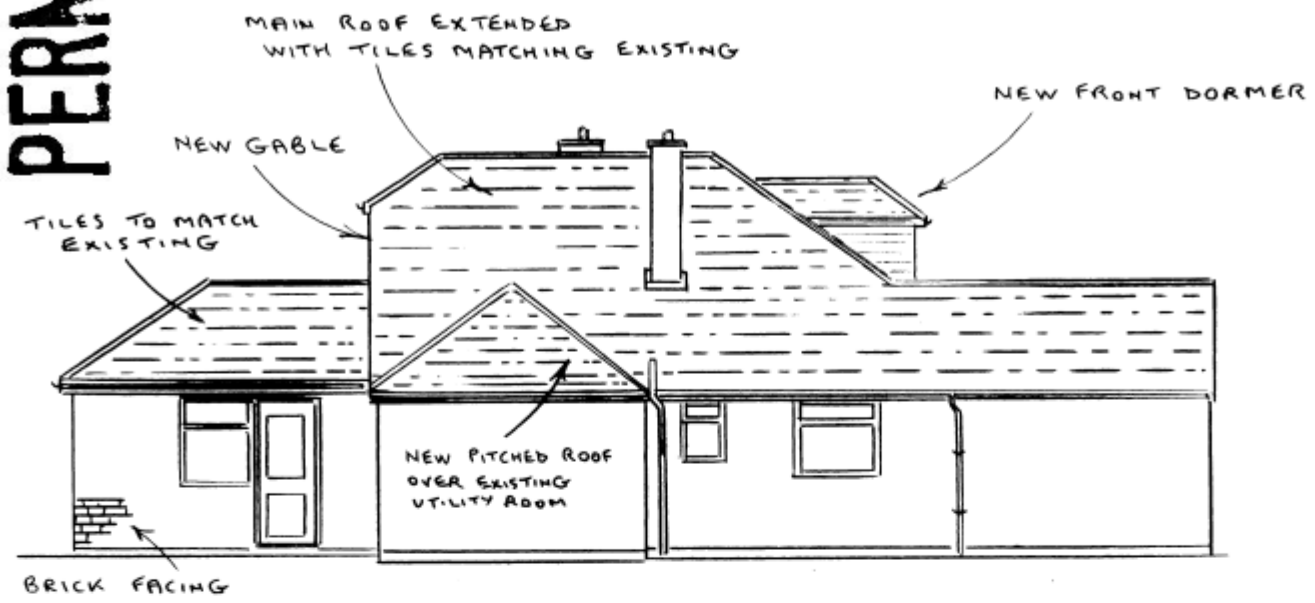


**REAR ELEVATION (WEST)**




**SIDE ELEVATION (NORTH)**

**PROPOSED ELEVATIONS 1:100**

*ROGER CLARK (ARCHITECTURAL SERVICES)*
*Tel: 023 9237 3841*

PLAN No: 24321 / 5

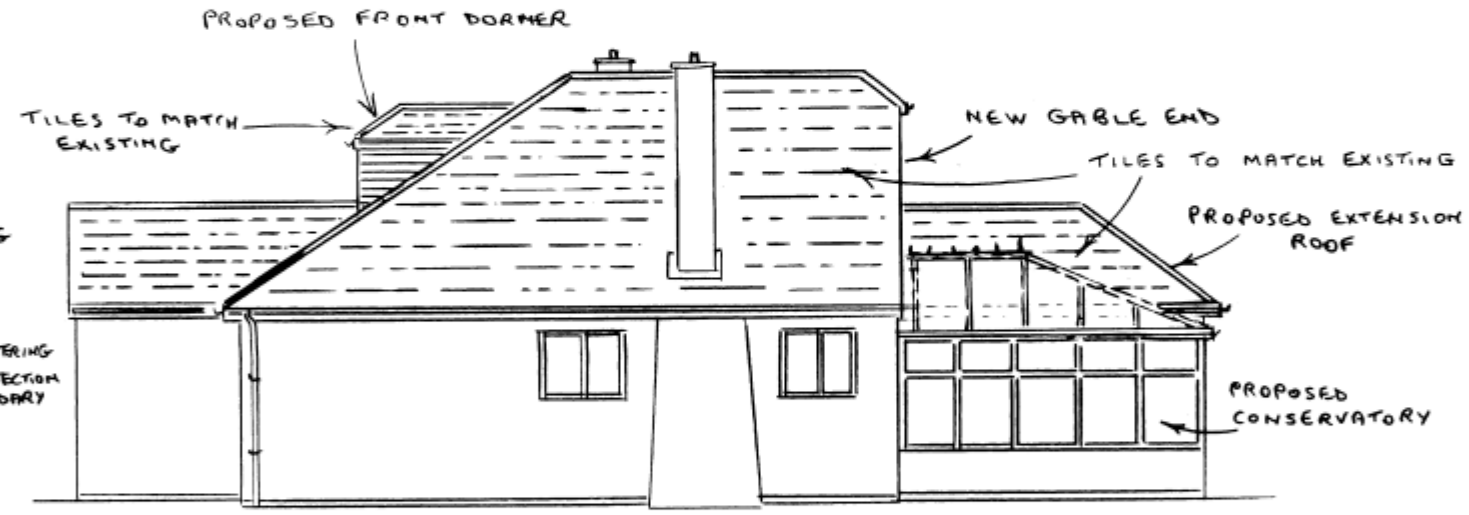Drawing : Proposed Elevations Scale : 1:100

**PROPOSED ALTERATIONS**

**11a NORE FARM AVENUE**

**EMSWORTH**