PERMIT

OS LICENCE NUMBER: 100006232



LOCATION PLAN

Metres
0 20 40
Scale 1:1250

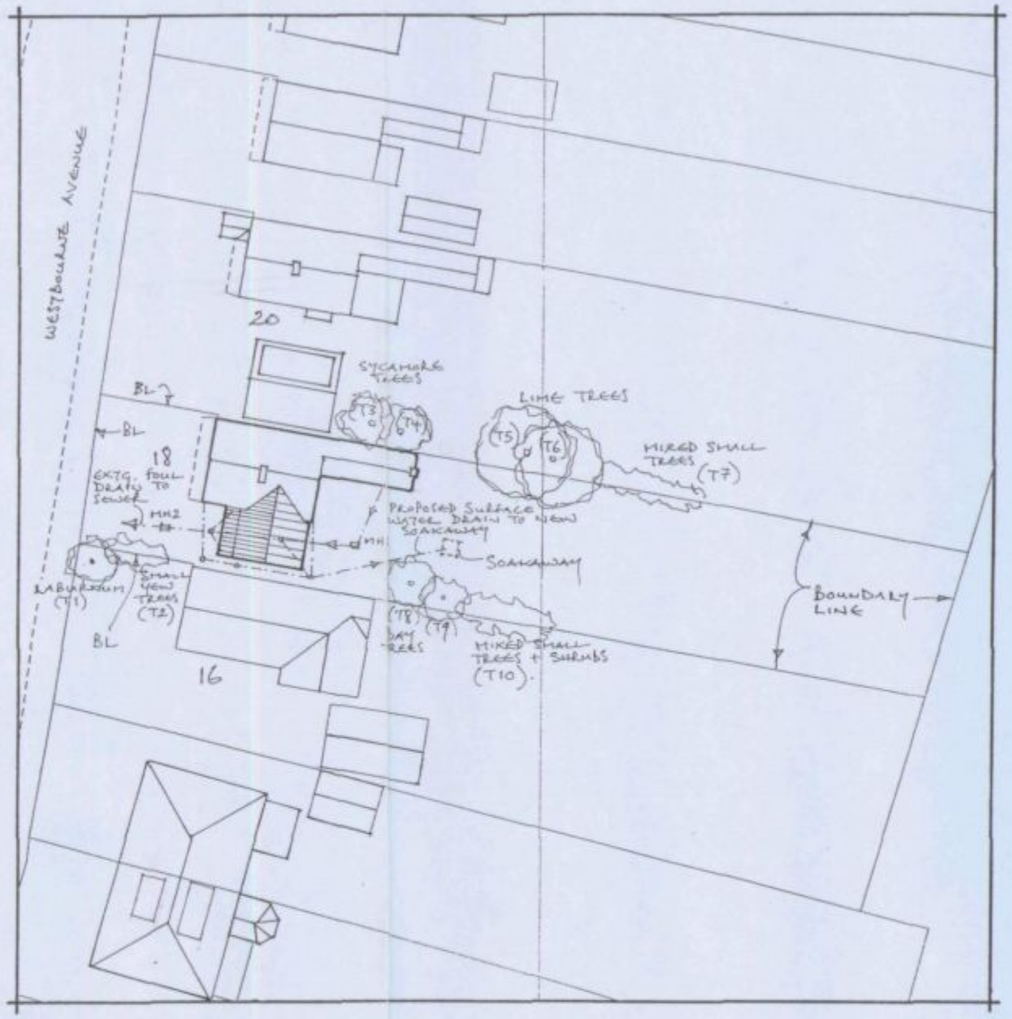

BLOCK PLAN

METRES
0 5 10 15 20
Scale 1:500

HAVANT BOROUGH COUNCIL
19 JUL 2010
RECEIVED

JOB
TWO STOREY SIDE EXTENSION, AND ENLARGEMENT of GROUND FLOOR KITCHEN BENEATH PROJECTION of EXTG. FIRST FLOOR AT 18 WESTBOURNE AVENUE, EMSWORTH, PO10 7QU

CLIENT
MR + MRS M. BOND

TITLE
LOCATION AND BLOCK PLANS AS PROPOSED

SCALE 1:1250 AND 1:500

DRAWN BY
PJH

DATE JULY 2010

THE HARRISON YOUNG PARTNERSHIP LTD
CHARTERED ARCHITECTS
12 West Street Emsworth Hampshire PO10 7DY
Telephone 01243 372993
Fax 01243 374892

DRAWING No.
1151/3/05

REV.