


OS Serial No 01490100
Mapping supplied by:
Dome Mapping Services
9th February 2010

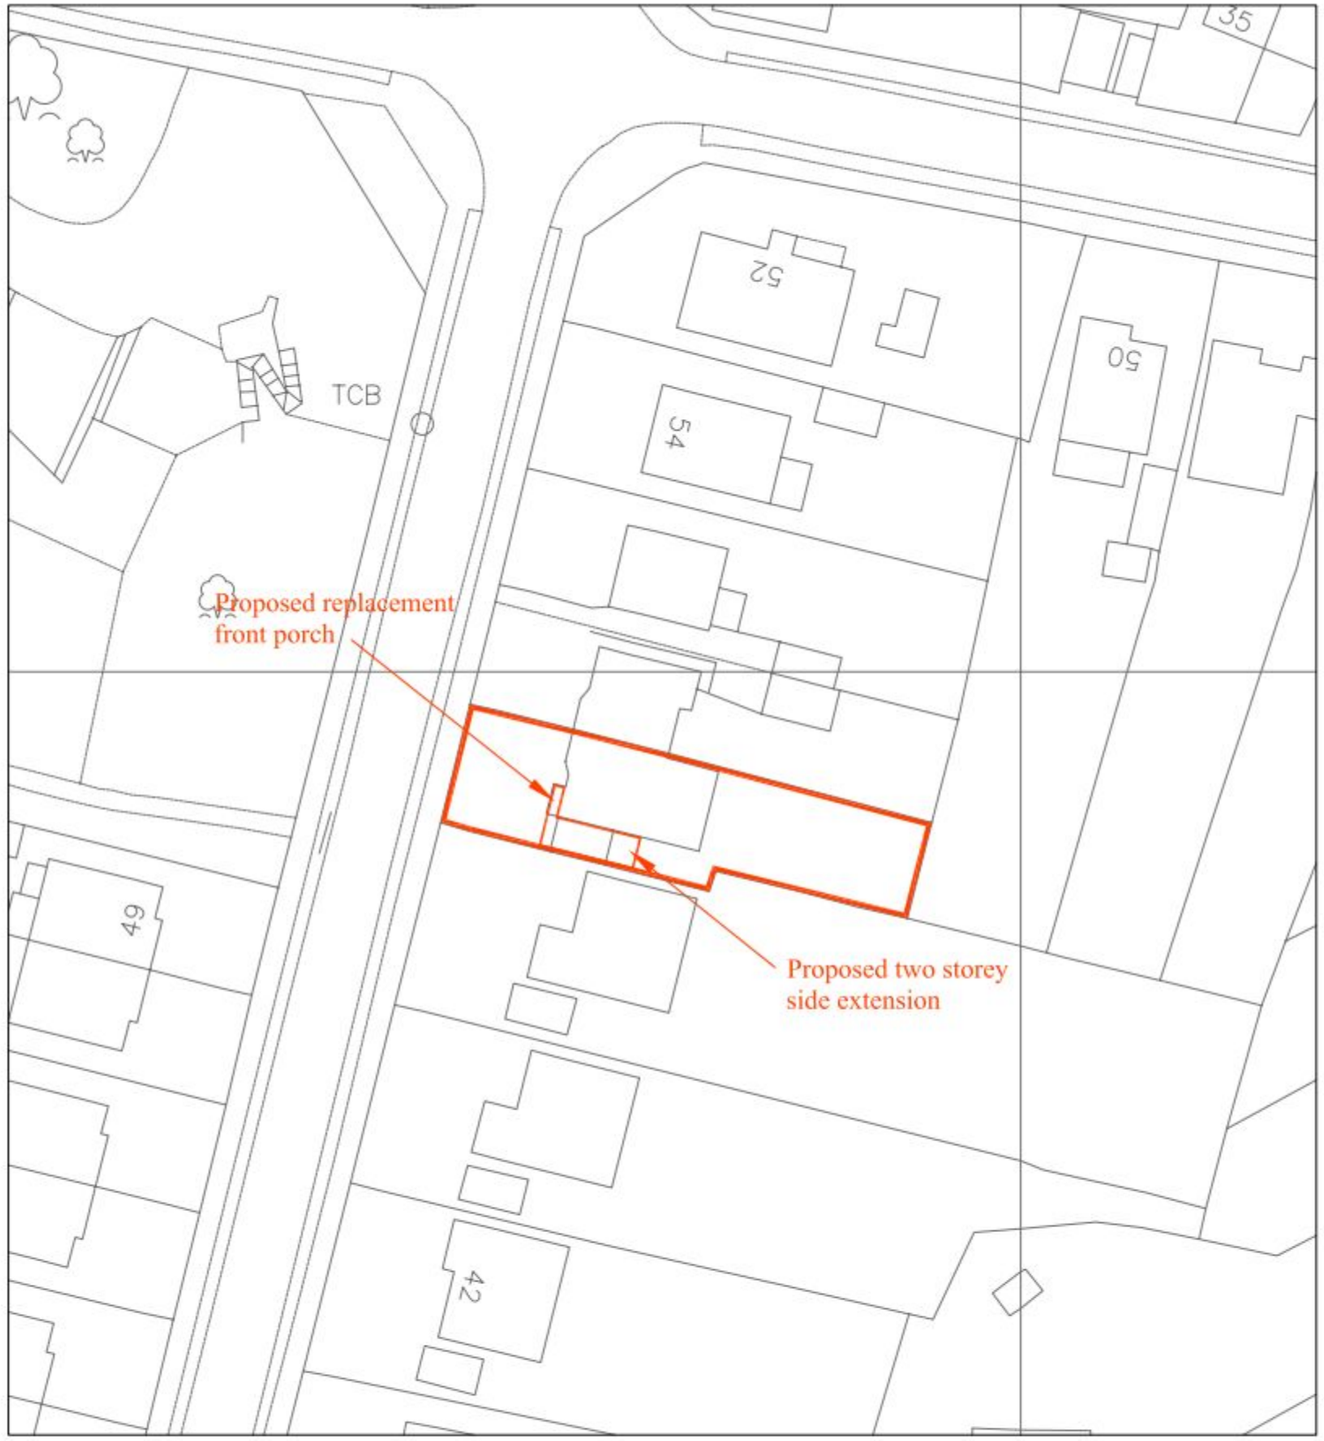

ACE DESIGNS
Architectural & Civil Engineering Design
143 Station Road, Liss, Hants. GU33 7AJ
Tel 01730 894988 Fax 01730 891165
e-mail:enquiries@acedesigns-ltd.co.uk
www.ace-designs.co.uk

Job Title: Proposed side extension at 48 The Thicket, Widley	Client: Mr and Mrs C Ellis	Scale: 1/1250:1/500 @ A3	Date: Feb 10	Designed: GG
Drawing Title: Site and Block Plans		Drawn: ED	Checked: GG	Approved:
		Job No: 100103	Drawing No: 100103 / 01	Rev: