
PERMIT

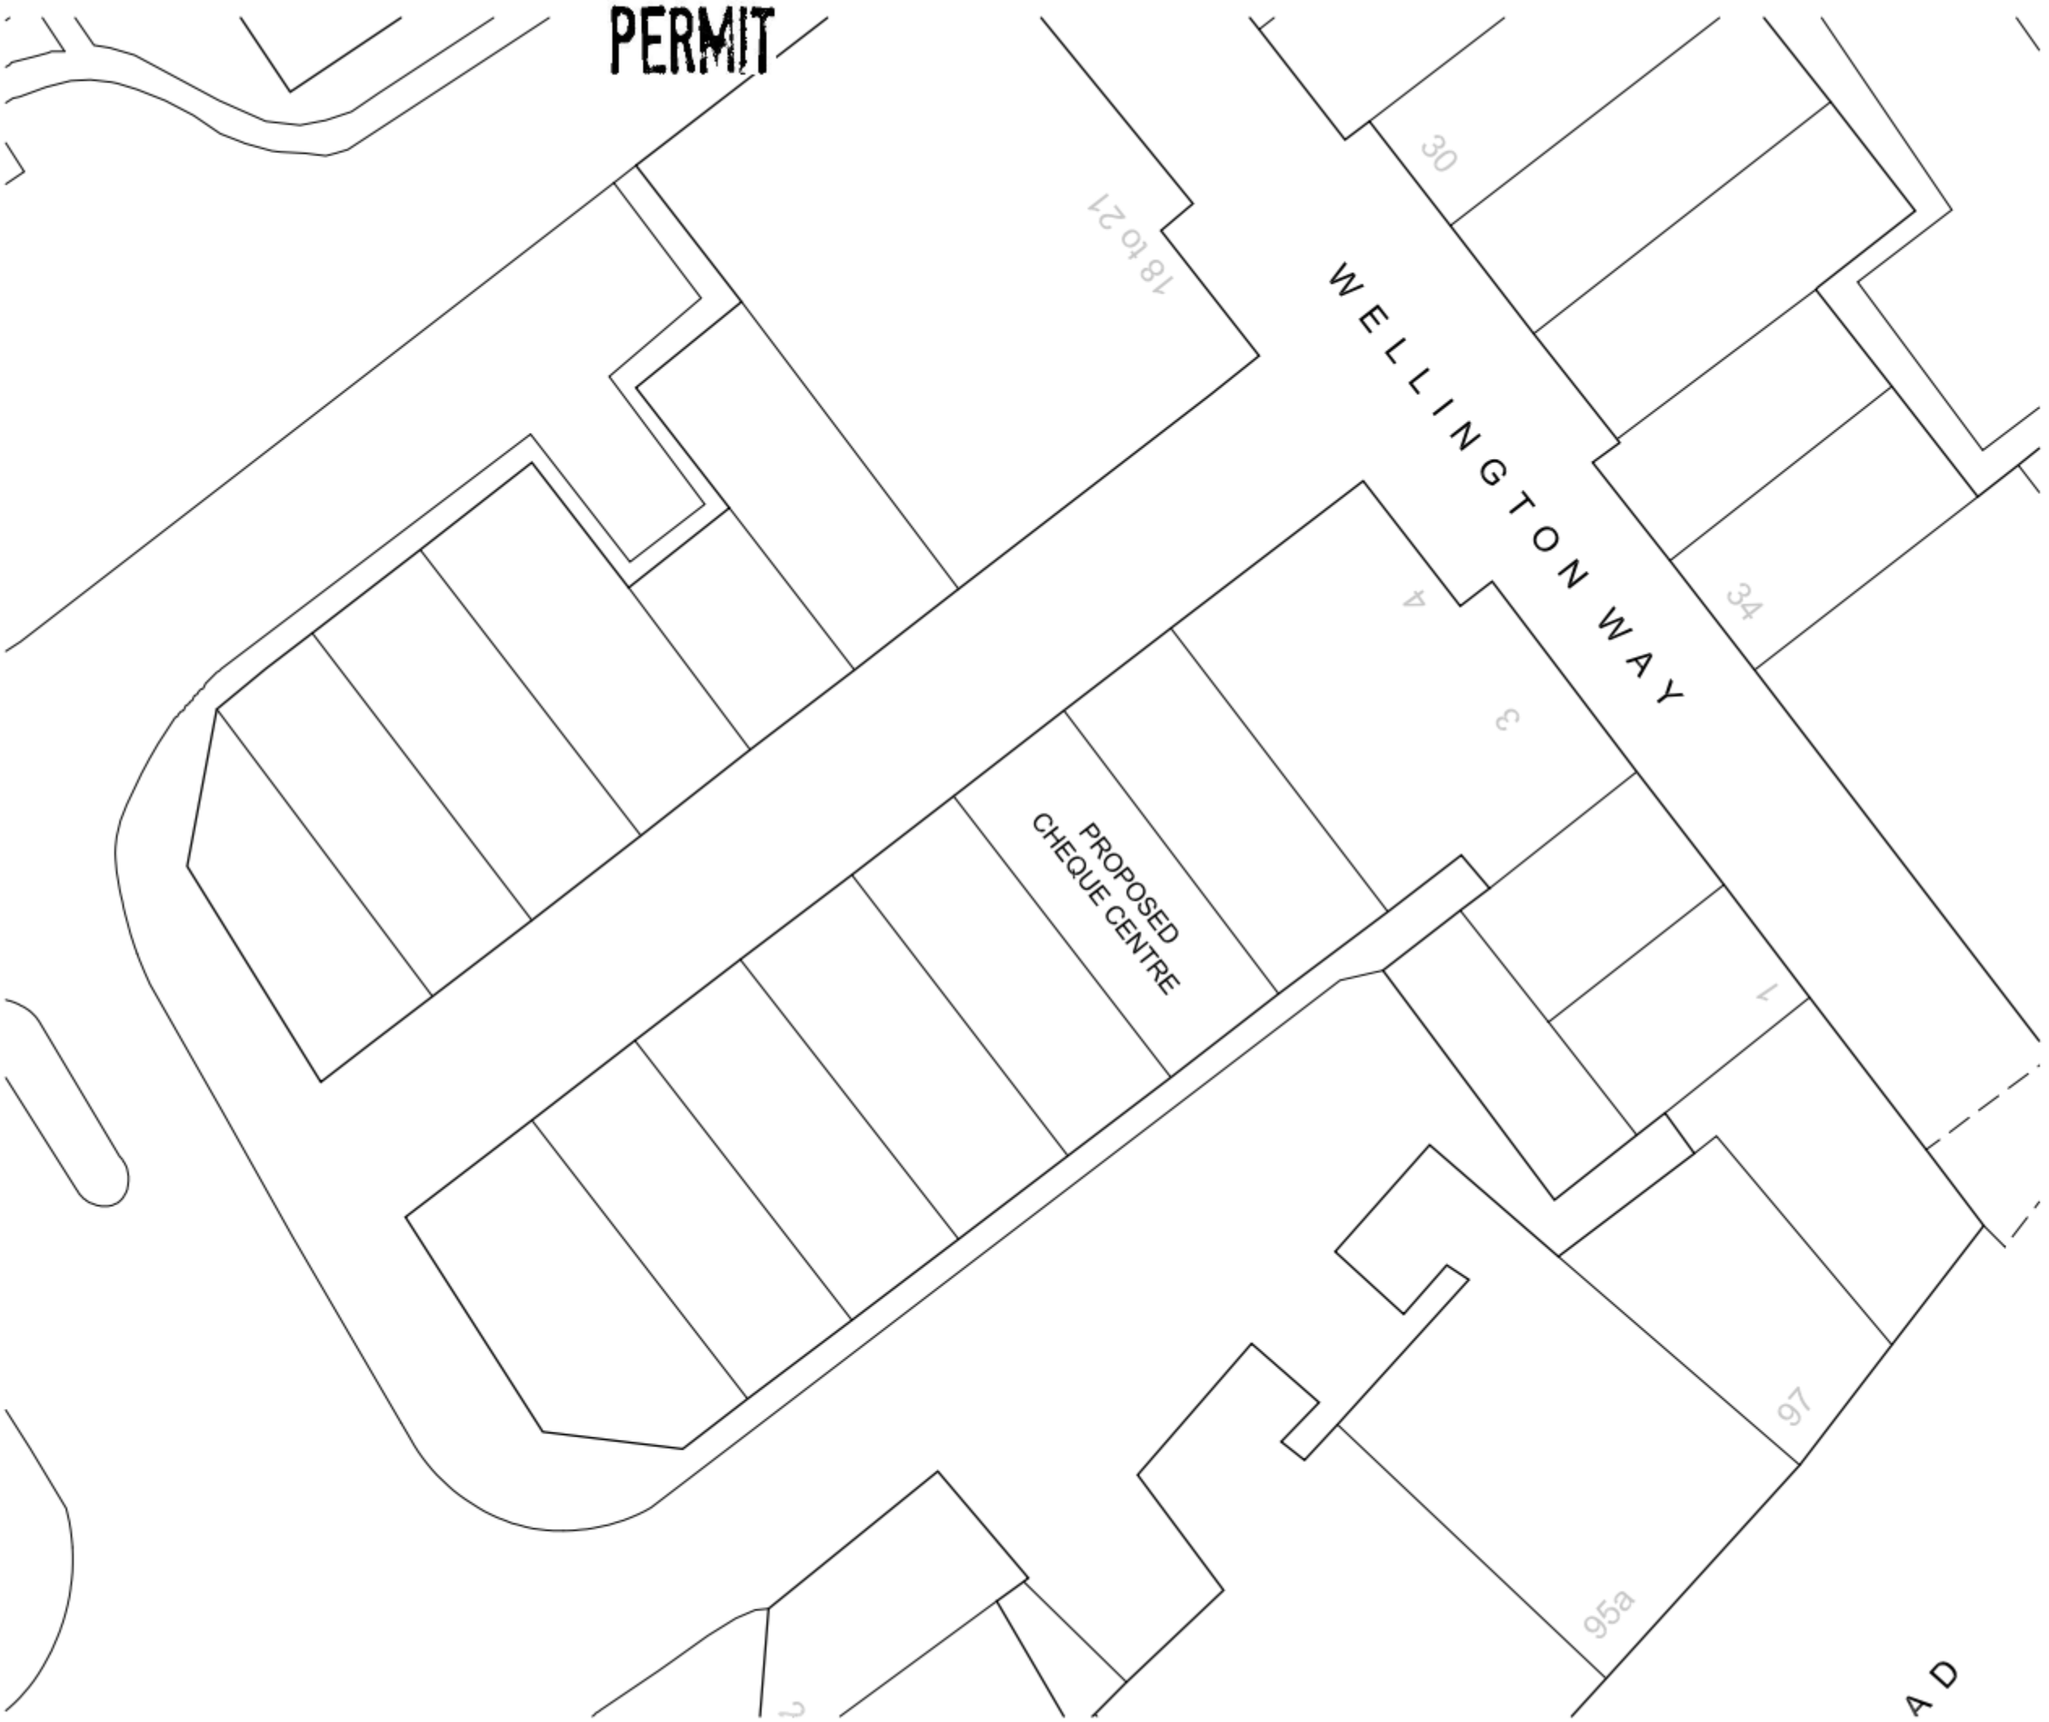

Notes

Do not scale from this drawing. All dimensions to be checked on site prior to construction and any discrepancies reported to the Architect. Copyright reserved.

N

0 2.5 5 7.5 10 12.5

metres

-	First Issue	30/11/10 RT

Revisions

Client

Cheque Centre Group Ltd

Project

Shop fit-out
6 Wellington Way
Waterlooville

Title

SITE PLAN

Scale	Size	Date	Drawn	Checked
1:250	A3	30/11/2010	RT	AG

3DReid
45 West Nile Street,
Glasgow, G1 2PT
t : +44 (0)141 226 3030
f : +44 (0)141 226 3053
w : http://www.3dreid.com
Belfast Birmingham Edinburgh
Glasgow London Manchester

Project No.	Drawing No.	Rev.
100435	(D)003	-