Havant BOROUGH COUNCIL

PERMIT

Civic Offices
Havant
Hampshire PO9 2AX
T 023 9244 6015
F 023 9248 0263

Application for tree works: works to trees subject to a tree preservation order (TPO) and/or notification of proposed works to trees in a conservation area.
Town and Country Planning Act 1990

Publication of applications on planning authority websites.
Please note that the information provided on this application form and in supporting documents may be published on the Authority's website.
If you require any further clarification, please contact the Authority's planning department.

1. Applicant Name, Address and Contact Details

Title:	Mr	First name:	Robert	Surname:	Hogg

Company name	RCH Builders				
Street address:	36 Waterloo Road			Extension Number	
		Telephone number:	[redacted]		
		Mobile number:			
Town/City	Havant	Fax number:			
County:		Email address:			
Country:					
Postcode:	PO9 1BH				

Are you an agent acting on behalf of the applicant? (•) Yes ( ) No

2. Agent Name, Address and Contact Details

Title:	Mr	First Name:	Ronald	Surname:	Tate

			Country Code	National Number	Extension Number
Company name:	Planning Development Regeneration				
Street address:	24 Lodge Road	Telephone number:	023	9247 5375	
		Mobile number:			
Town/City	Havant	Fax number:	023	9247 5375	
County:	Hampshire				
Country:	United Kingdom	Email address:			
Postcode:	PO9 3LL	rontate@rontatepdr.co.uk			

COUNCIL
11 MAY 2011
RECEIVED

3. Trees Location

Please provide the address of the site where the tree(s) stands (full address if possible):

House: | Suffix:

House name: land north of 2b

Street address: St Georges Avenue

Town/City: HAVANT

County: HAMPSHIRE

Postcode: PO9 2RX

If the location is unclear or there is not a full postal address, either describe as clearly as possible where it is (for example, 'Land to rear of 12 to 18 High Street' or 'Woodland adjoining Elm Road') or provide an Ordnance Survey grid reference:

Description:

Development site fronting east side of Southleigh Road south of Warblington Halt

HAVANT BOROUGH COUNCIL
11 MAY 2011
RECEIVED

4. Trees Ownership

The applicant is the owner of the trees

5. What Are You Applying For?

Are you seeking consent for works to a tree(s) subject to a TPO? (•) Yes ( ) No

Are you wishing to carry out works to tree(s) in a conservation area? ( ) Yes (•) No

6. Tree Preservation Order Details

If you know which TPO protects the tree(s) enter its title or number below

(TPO) 1842, (Tree 3)

7. Identification Of Tree(s) And Description Of Works

Please identify the tree(s) and provide a full and clear specification of the works you want to carry out. Continue on a separate sheet if necessary. You might find it useful to contact an arborist (tree surgeon) for help with defining appropriate work. Where trees are protected by a TPO, please number them as shown in the First Schedule to the TPO where this is available. Use the same numbers on your sketch plan (see guidance notes).
Please provide the following information below : tree species (and the number used on the sketch plan) and description of works. Where trees are protected by a TPO you must also provide reasons for the work and, where trees are being felled, please give your proposals for planting replacement trees (including quantity, species, position and size) or reasons for not wanting to replant.
E.g. Oak (T3) - fell because of excessive shading and low amenity value. Replant with 1 standard ash in the same place.

To fell and replace with 1 No suitable agreed replacement T.3 (Populus nigra 'Italica'). Concern about the safety of the tree, which may have been affected by works on adjacent land, and the implications this could have for public safety and disruption to public transport services should it fall. Desire to replace the tree with one that is more appropriate to the site and planted in a better location.

8. Trees - Additional Information

For all trees
A sketch plan clearly showing the position of trees listed in Question 7 must be provided when applying for works to trees covered by a TPO. A sketch plan is also advised when notifying the LPA of works to trees in a conservation area (see guidance notes).
It would also be helpful if you provided details of any advice given on site by an LPA officer.

For works to trees covered by a TPO
Please indicate whether the reasons for carrying out the proposed works include any of the following. If so, your application must be accompanied by the necessary evidence to support your proposals. (See guidance notes for further details)

1. **Condition of the tree(s)** - e.g. it is diseased or you have fears that it might break or fall:
   If YES, you are required to provide written arboricultural advice or other diagnostic information from an appropriate expert. ( ) Yes (•) No

2. **Alleged damage to property** - e.g. subsidence or damage to drains or drives. ( ) Yes (•) No
   If YES, you are required to provide for:

   Subsidence
   A report by an engineer or surveyor, to include a description of damage, vegetation, monitoring data, soil, roots and repair proposals. Also a report from an arboriculturist to support the tree work proposals.

   Other structural damage (e.g. drains, walls and hard surfaces)
   Written technical evidence from an appropriate expert, including description of damage and possible solutions.

Documents and plans (for any tree)
Are you providing additional information in support of your application? ( ) Yes (•) No

9. Authority Employee/Member

With respect to the Authority, I am:

(a) a member of staff
(b) an elected member
(c) related to a member of staff
(d) related to an elected member


Do any of these statements apply to you? ○ Yes ◉ No

10. Trees - Declaration

I/we hereby apply for planning permission/consent as described in this form and the accompanying plans/drawings and additional information.

[redacted] ☒ Date: 11/05/2011

HAVANT BOROUGH COUNCIL
11 MAY 2011
RECEIVED

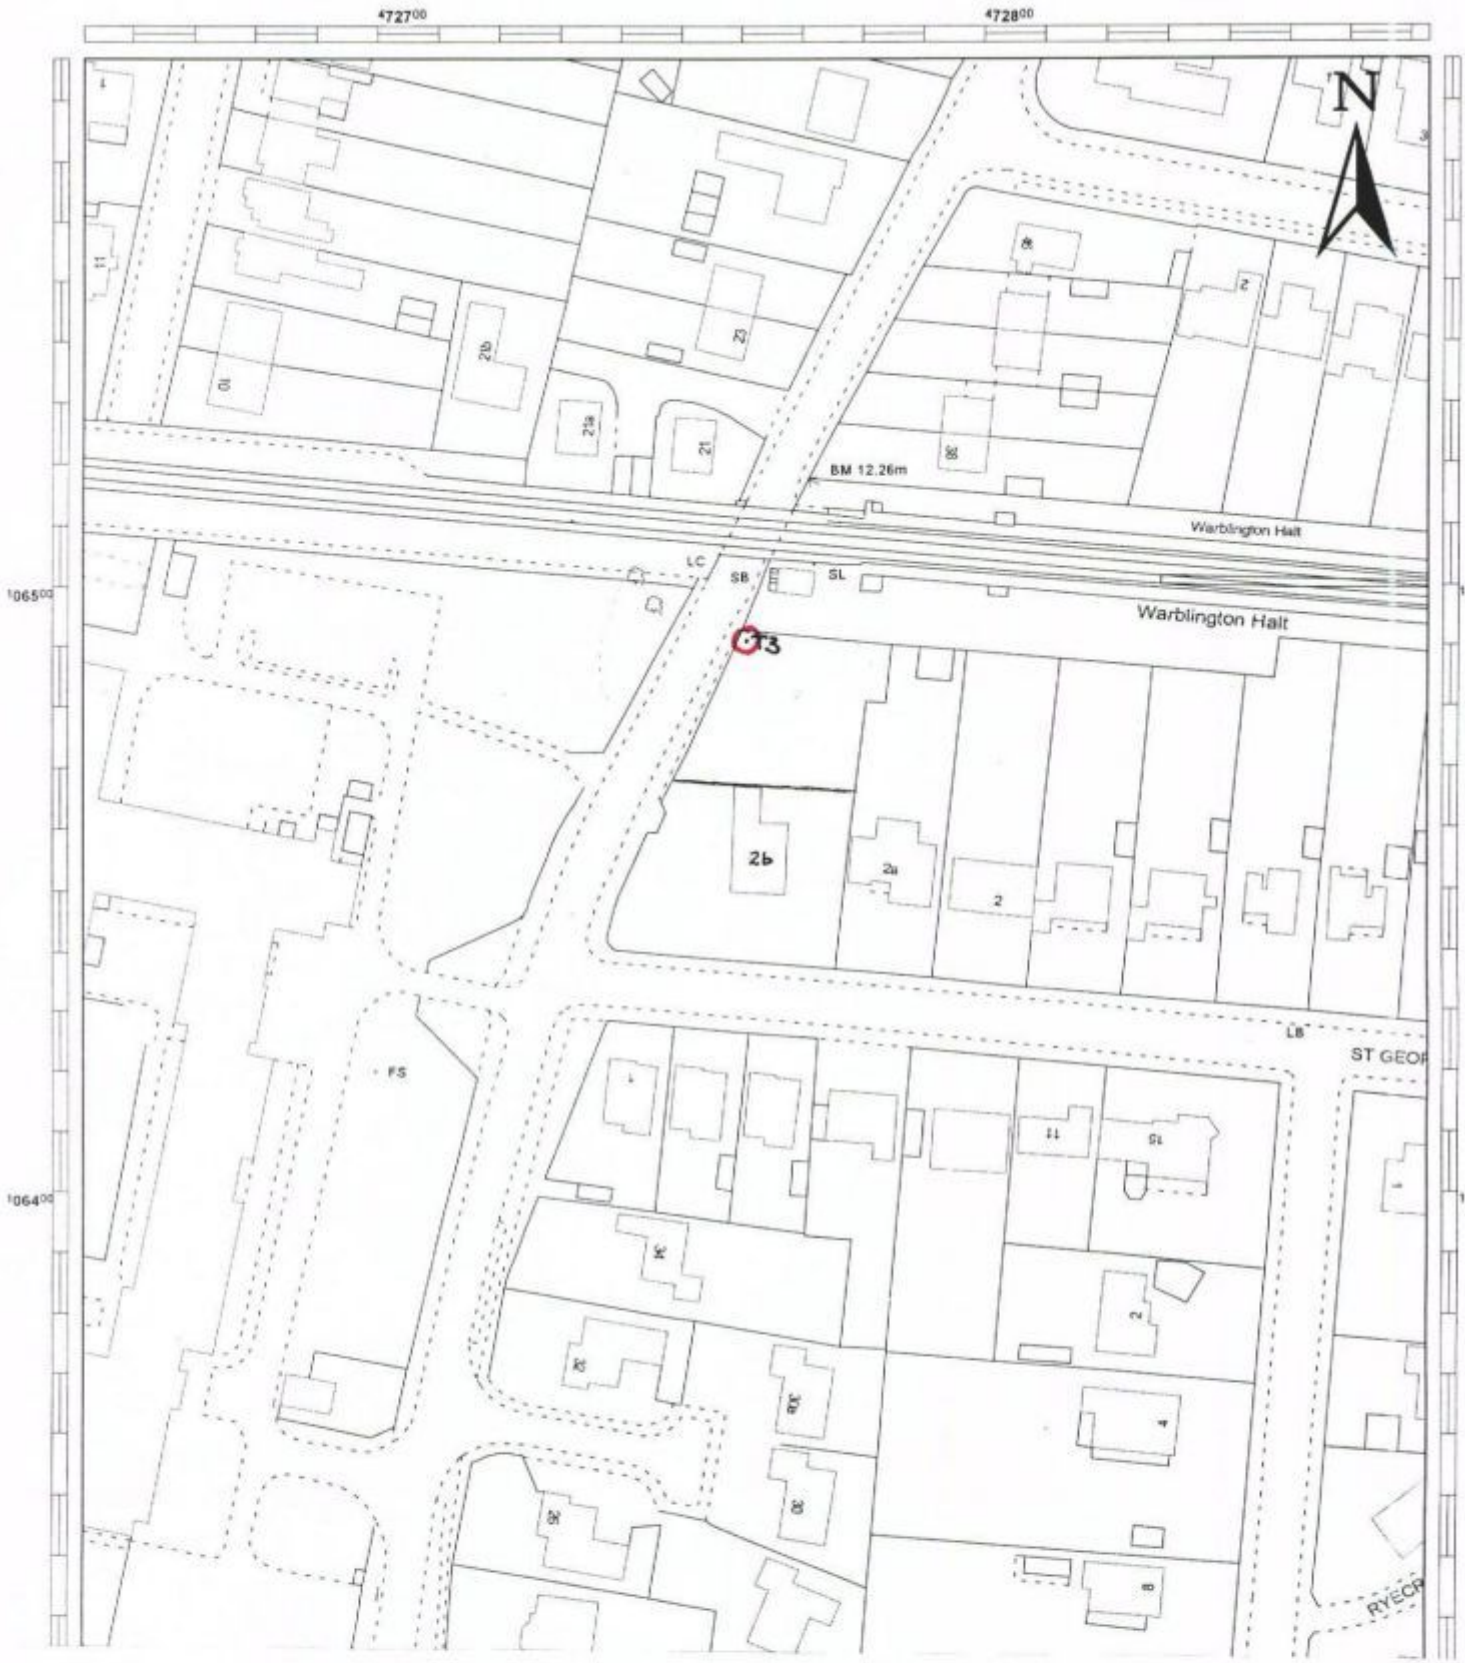

Project: Application to fell T3 in TPO 1842 at land north of 2b St Georges Avenue, PO9 2RX.

Drawing: Location Plan

Revision:

Date: May 2011

Scale: 1:1250

pdp planning development regeneration
24 Lodge Road,
Havant,
Hampshire
PO9 3LL.
Tel/Fax 023 9247 5375.

HAVANT BOROUGH COUNCIL
11 MAY 2011
RECEIVED

© Crown copyright 2007. All rights reserved. Licence number 100046335.