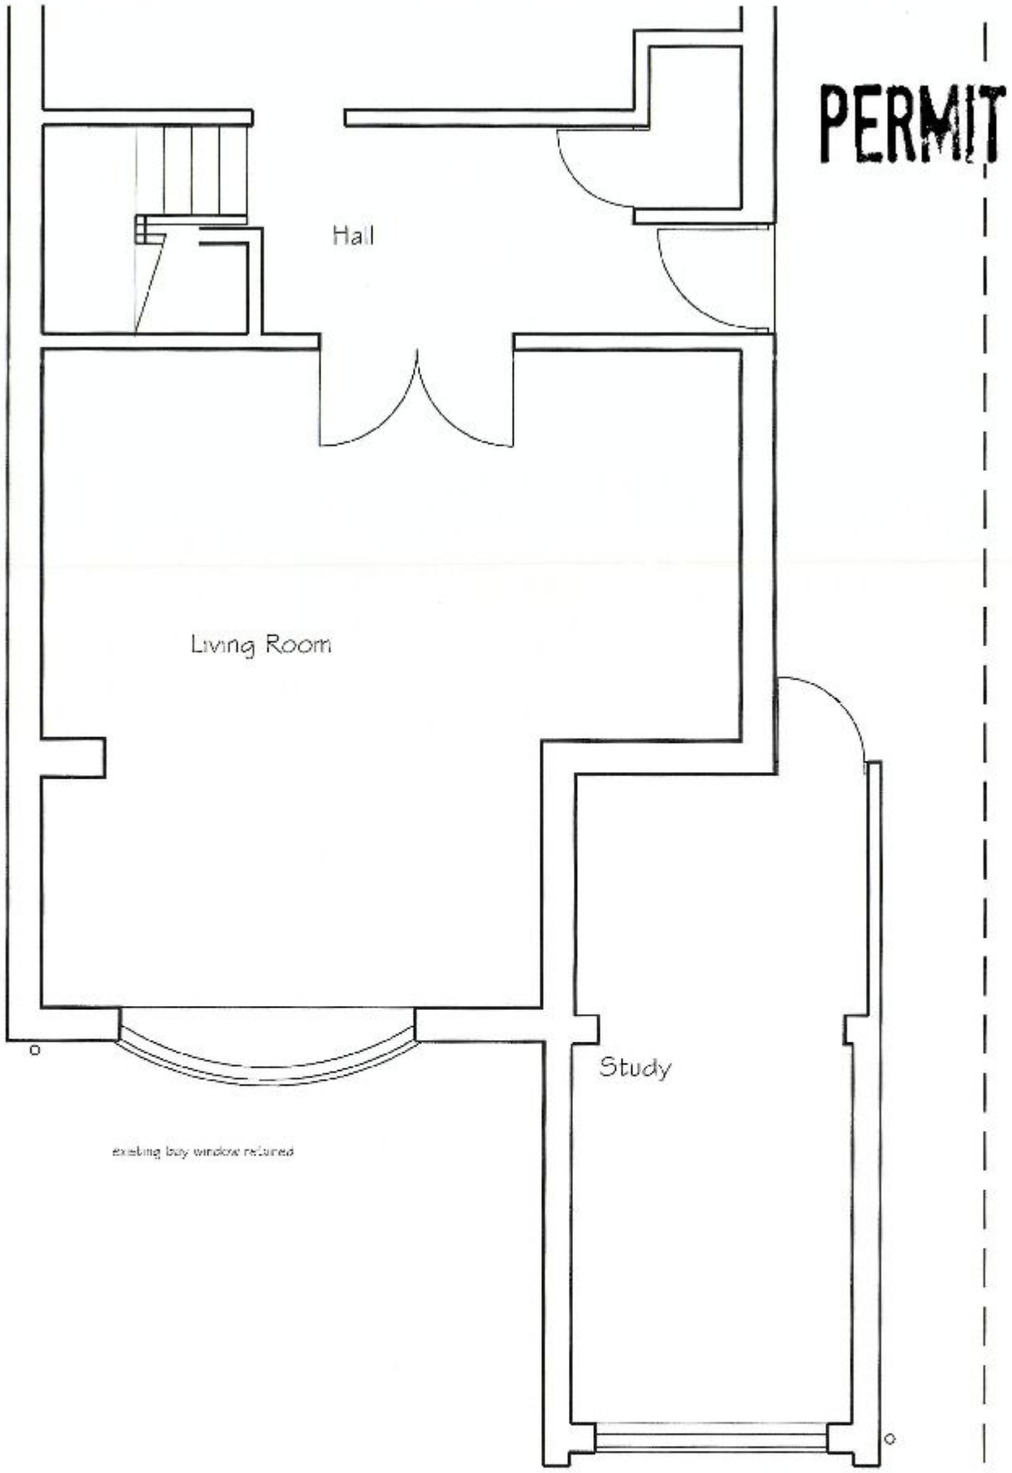

Ground Floor Plan

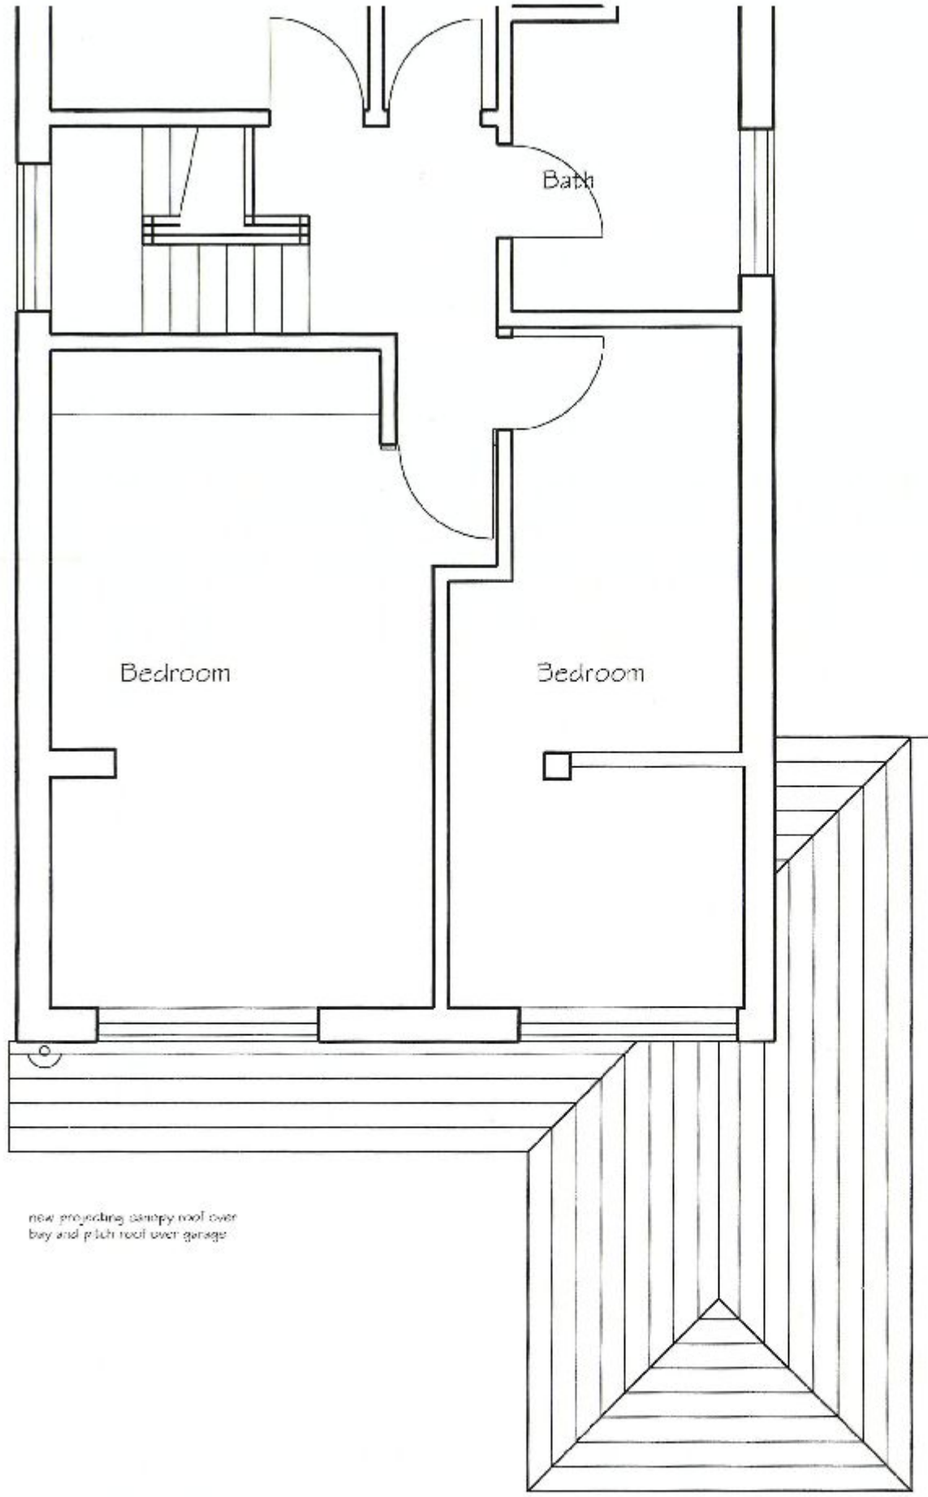

First Floor Plan

NOTES:

Dimensions to be checked on site before commencing work. Any discrepancies shall be reported to the architect immediately.

Do not scale from these drawings except for planning purposes.
Use figured dimensions only.

Where applicable this drawing is to be read in conjunction with other consultants drawings.

This drawing is the copyright of hda projects ltd.

HAVANT BOROUGH COUNCIL
11 JAN 2011
RECEIVED

Rev	Date	Amendment

hda projects

6 The Old Flour Mill - Queen Street - Emsworth -
- Hampshire - PO10 7BT -

Tel: +44 (0) 1243 373833 Mob 07807078018
email: hdaprojects@talktalk.net

For
Mr+Mrs K Hazel

Project
21A Orchard Road
Havant
PO9 1AT

Title
Plans as Proposed

Date	Drawn	Scale	Checked
Dec 2010	WBH	1:100 @ A3	

Job Number	Phase	Drawing Number	Revision
1068	P	04	