
PERMIT

HAVANT BOROUGH COUNCIL
06 JAN 2011
RECEIVED

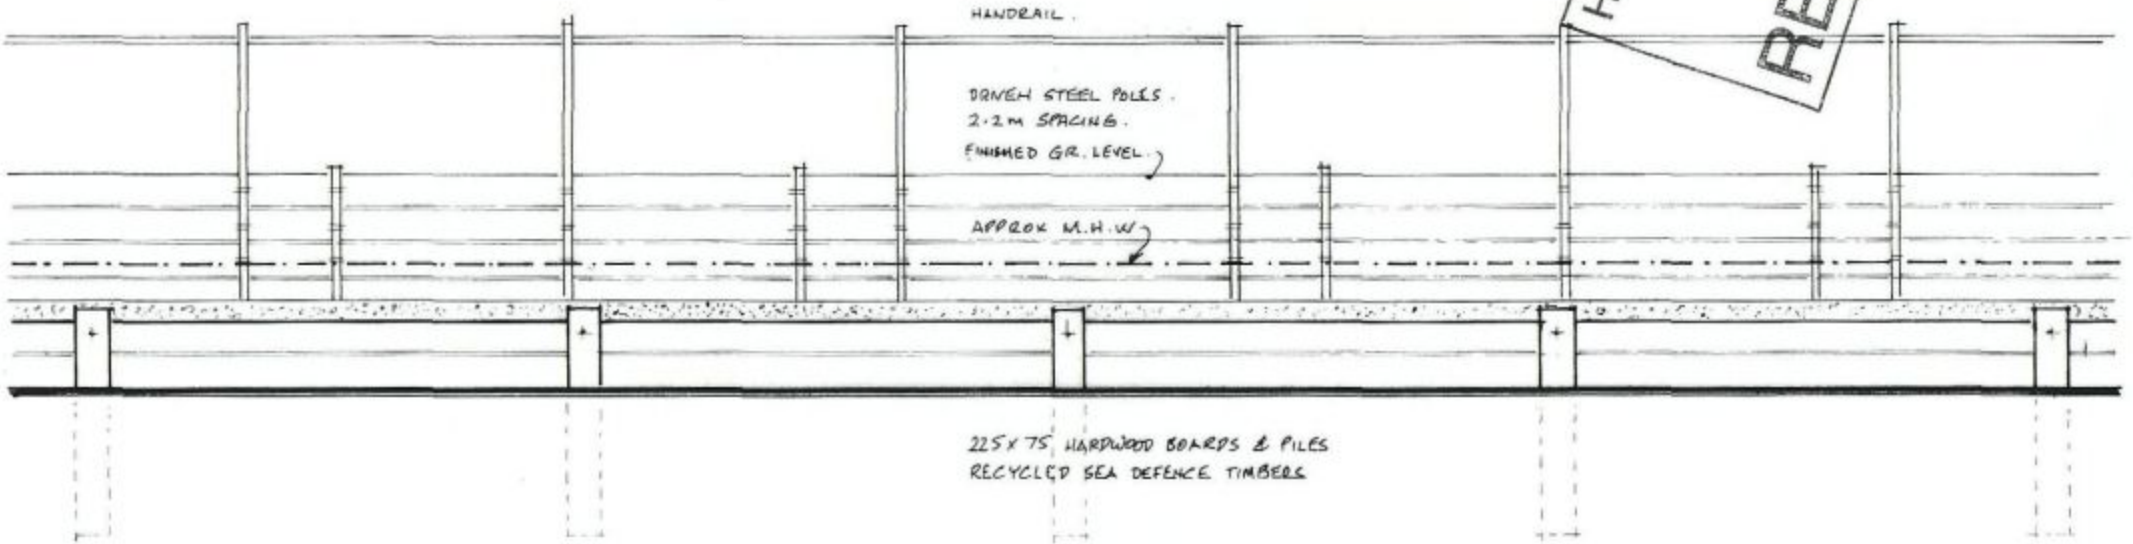

TYPICAL ELEVATION (EAST) SCALE 1·50



ORIGINAL PAGE SIZE A·4. THIS DWG. TO BE READ IN CONJUNCTION WITH DWG NO. 448·01 & STATEMENT.

REMEDIAL SEA DEFENCE WORKS AT THE BOATYARD MARINE WALK HAYLING ISLAND PO11 9PG.
for
WILSONS OF HAYLING LTD.

DWG NO. 448·02.

GEOFFREY J. DUFFETT TEL: 023 92462261.

JAN 2011.