PERMIT

PROPOSED REDEVELOPMENT OF 41, HULBERT ROAD, BEDHAMPTON, HAVANT, HANTS. REAR PLOT.

FOR MR P WALKLEY.

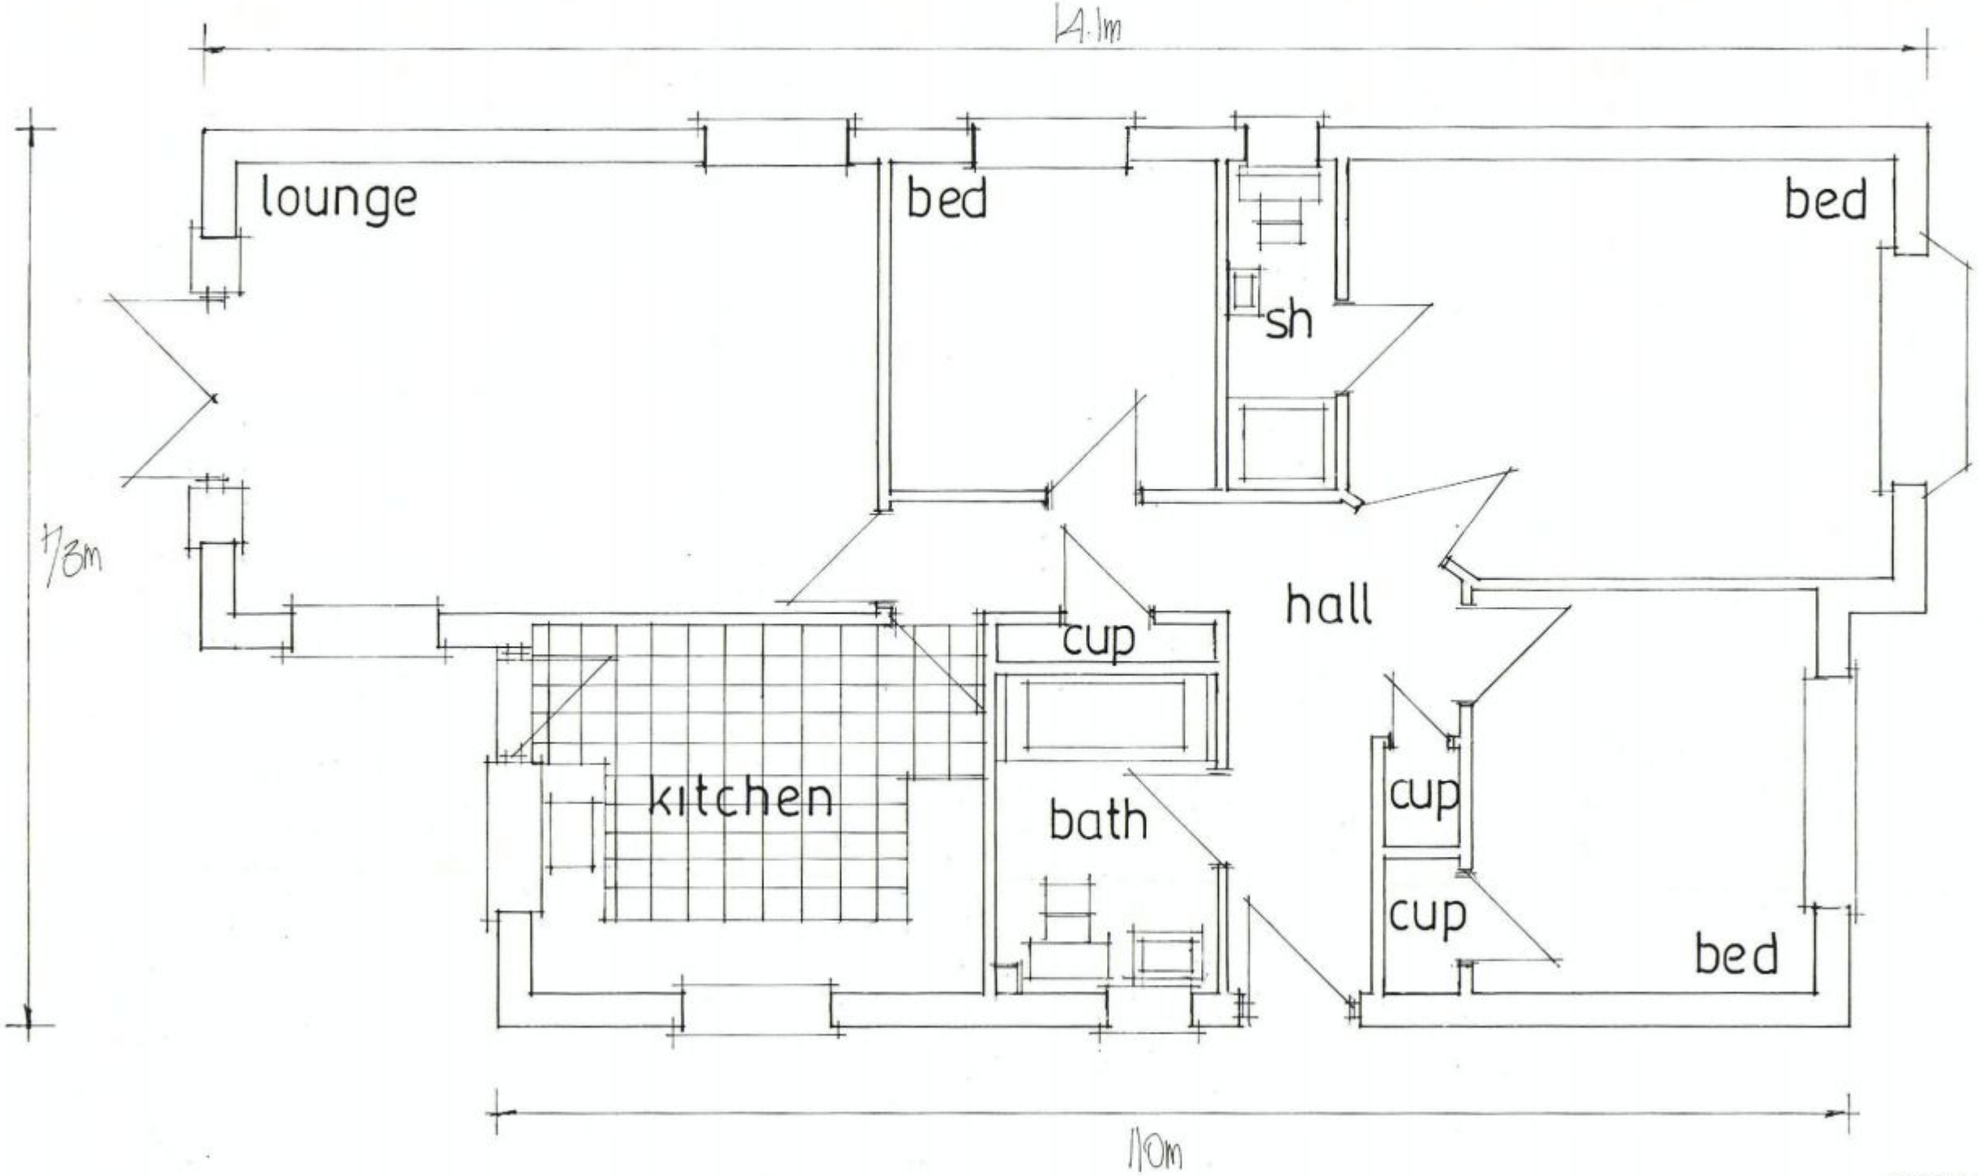

date oct 10
scale 1·50

PETER J. WALKER MRICS
CHARTERED SURVEYOR
182 SEAFRONT, HAYLING ISLAND, HANTS
PO11 9 AN

TEL: 02392 467571