
2A BEVAN ROAD, LOVEDEAN, WATERLOOVILLE.

PERMIT

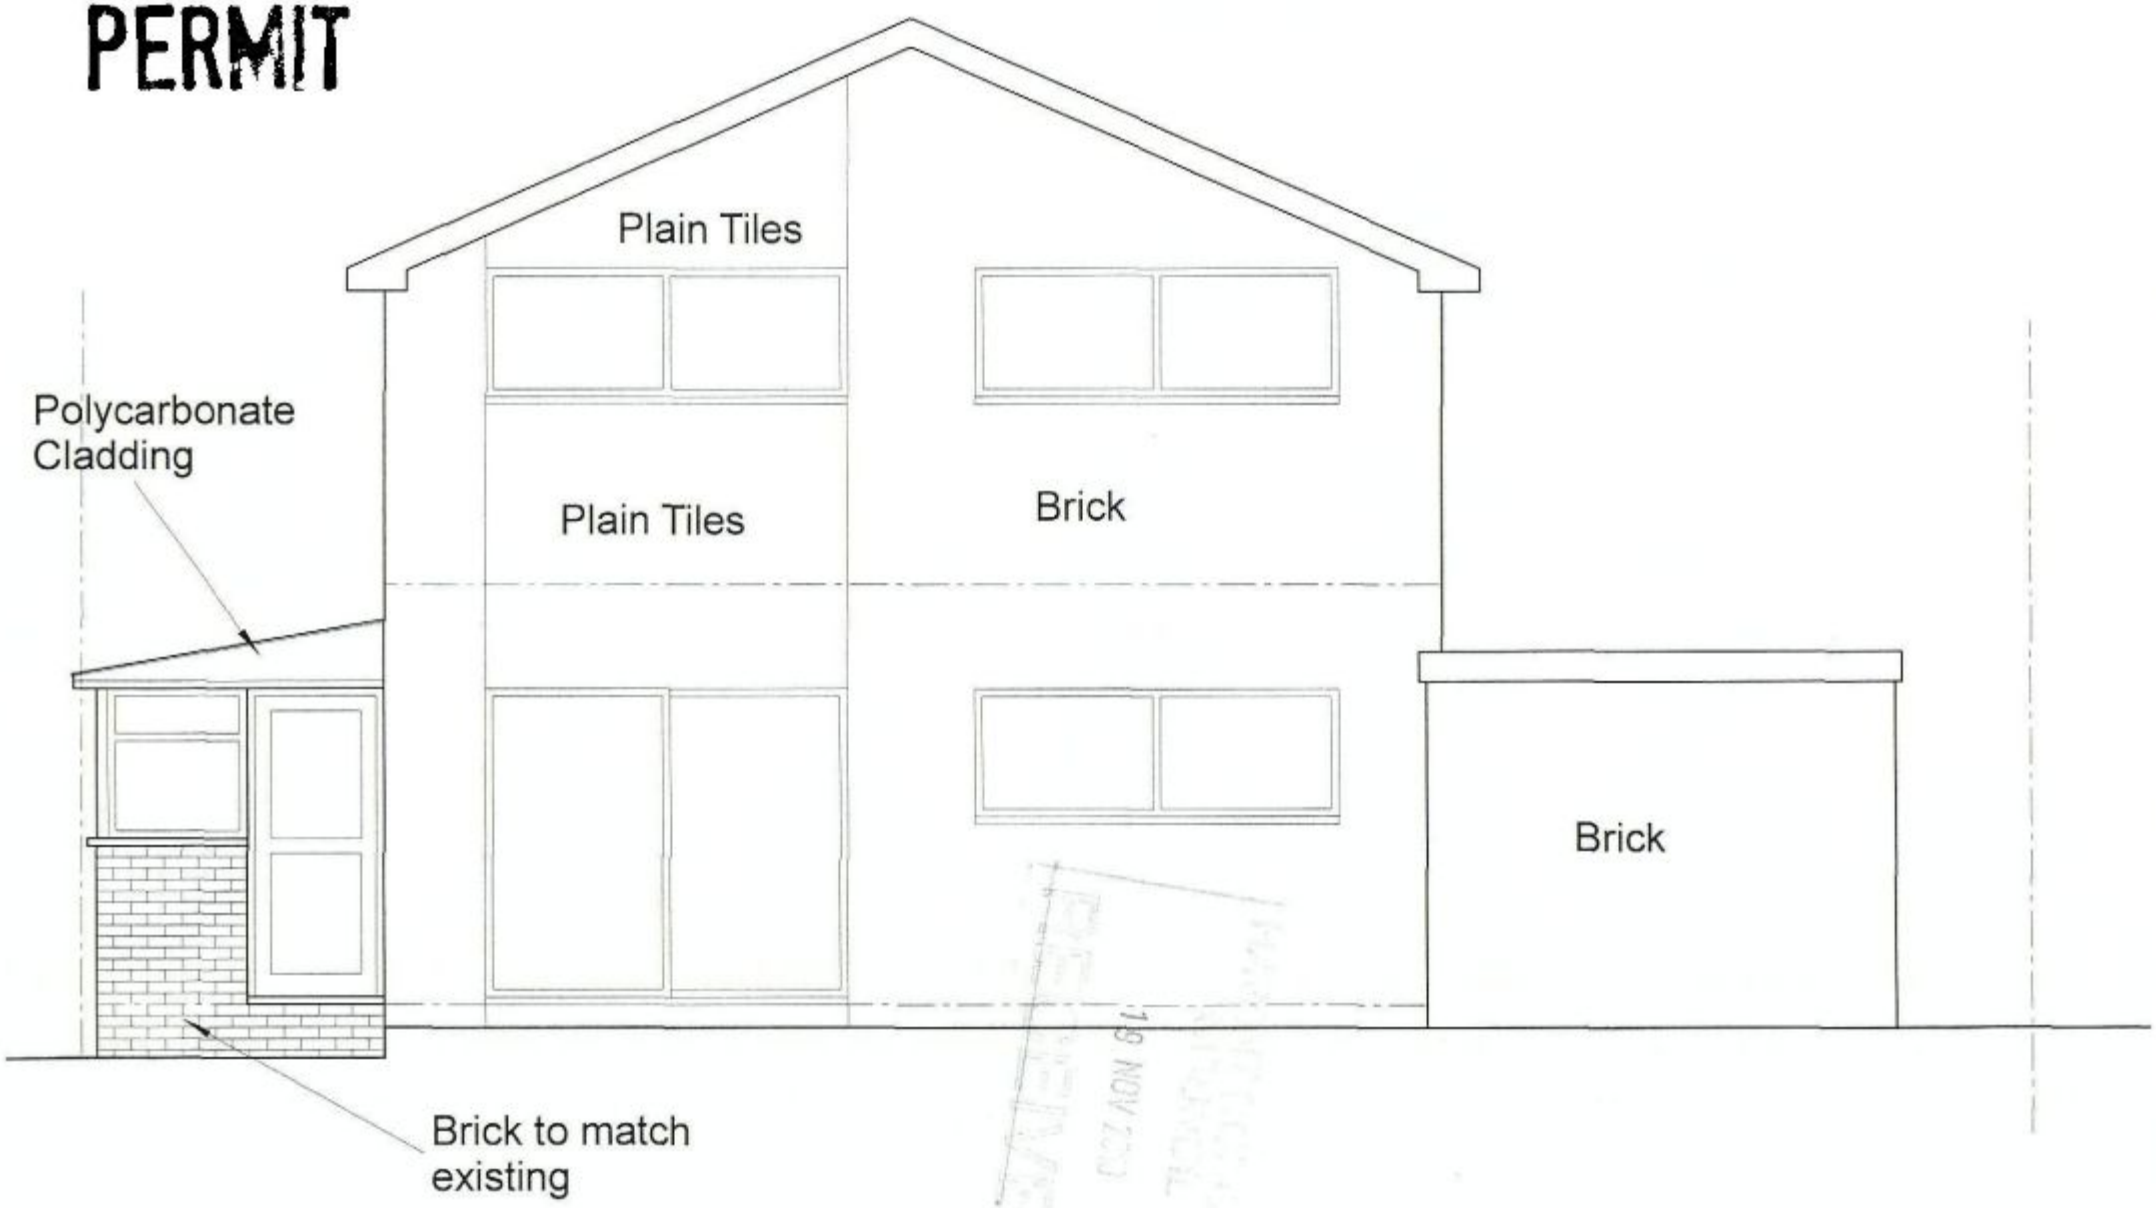

Proposed Rear Elevation.

Scale 1 : 50

Drawing 2000.04